

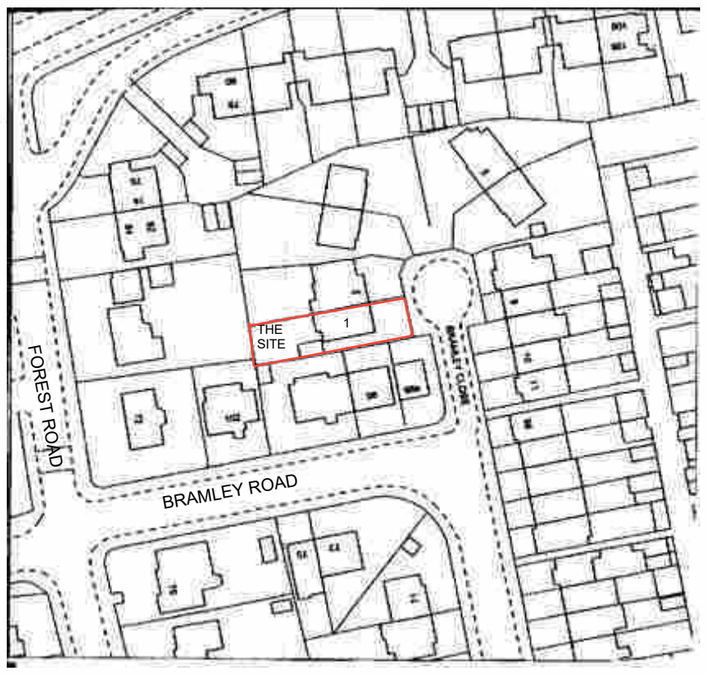
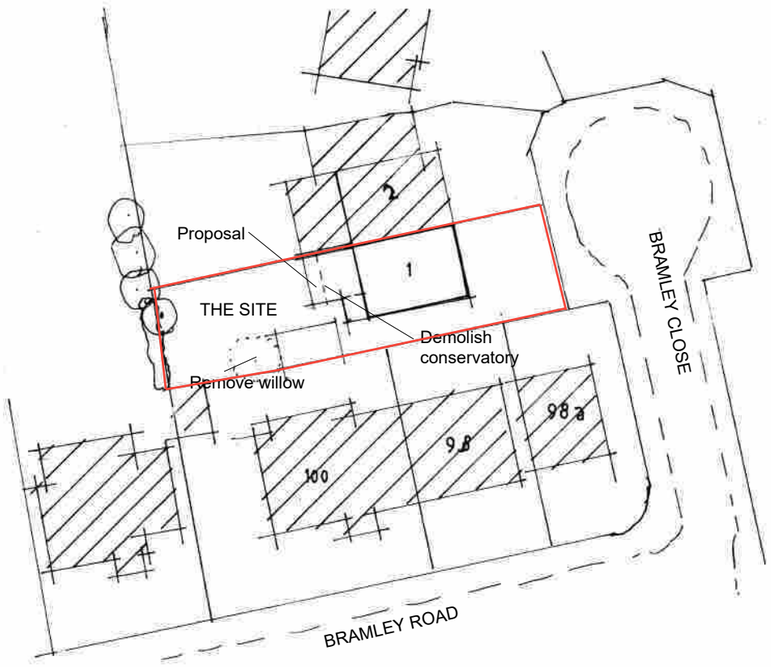



Site plan 1:1250

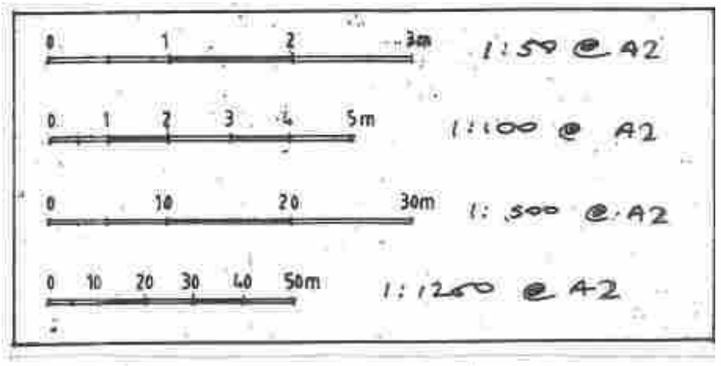



Block plan 1:500

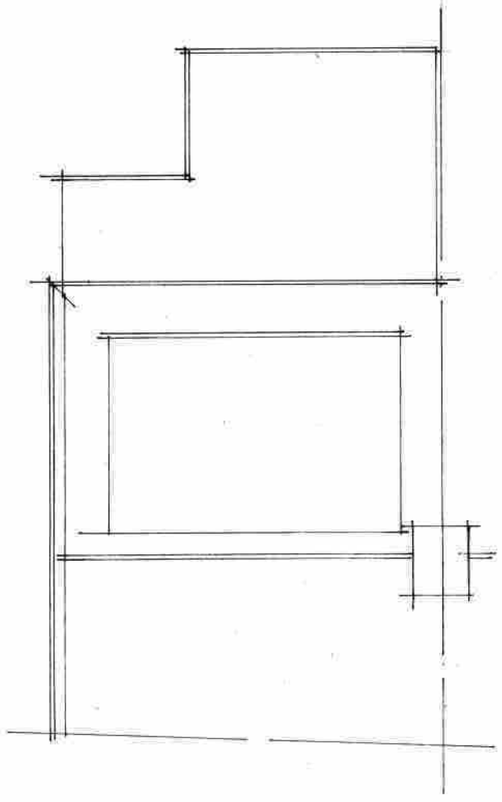



Proposed roof 1:100

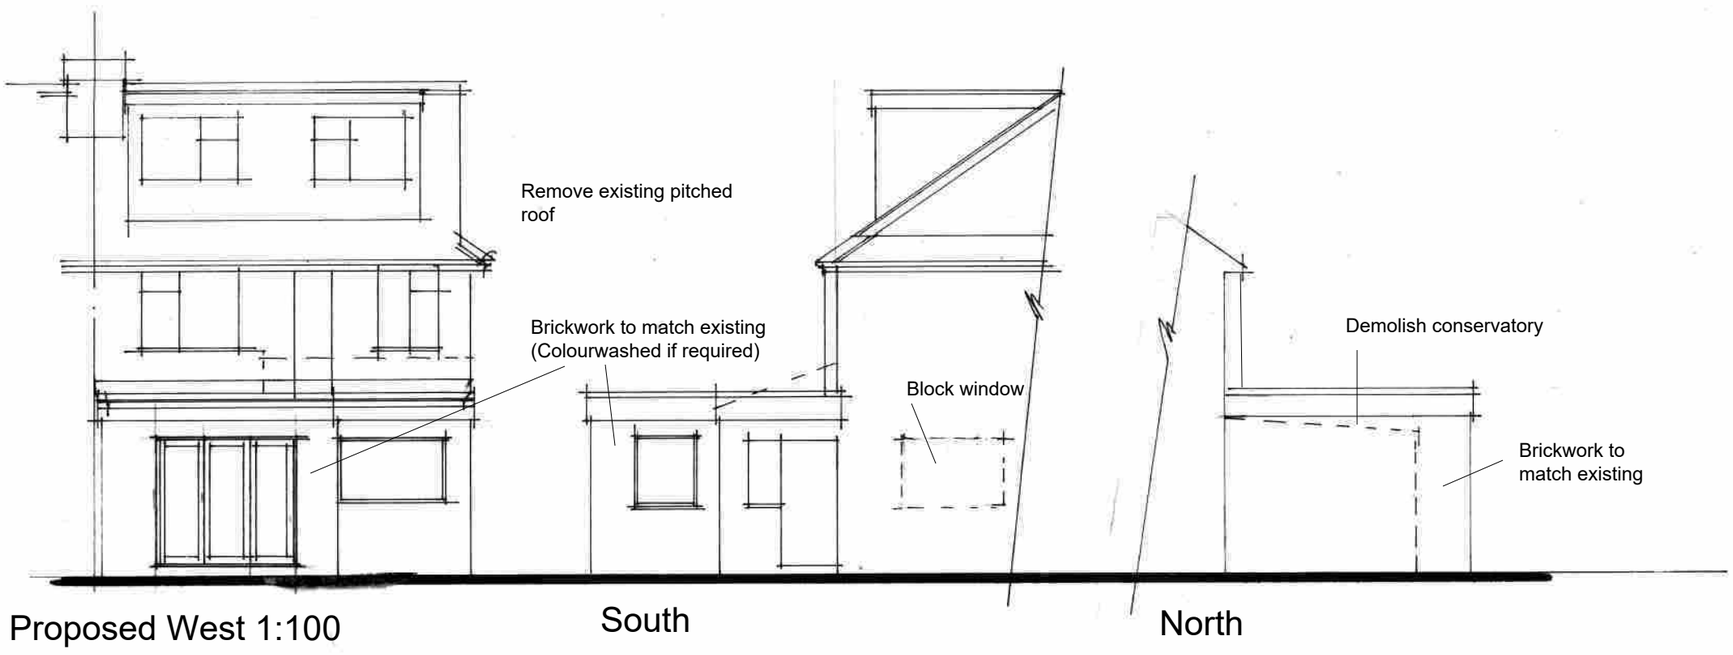


Proposed West 1:100 South North

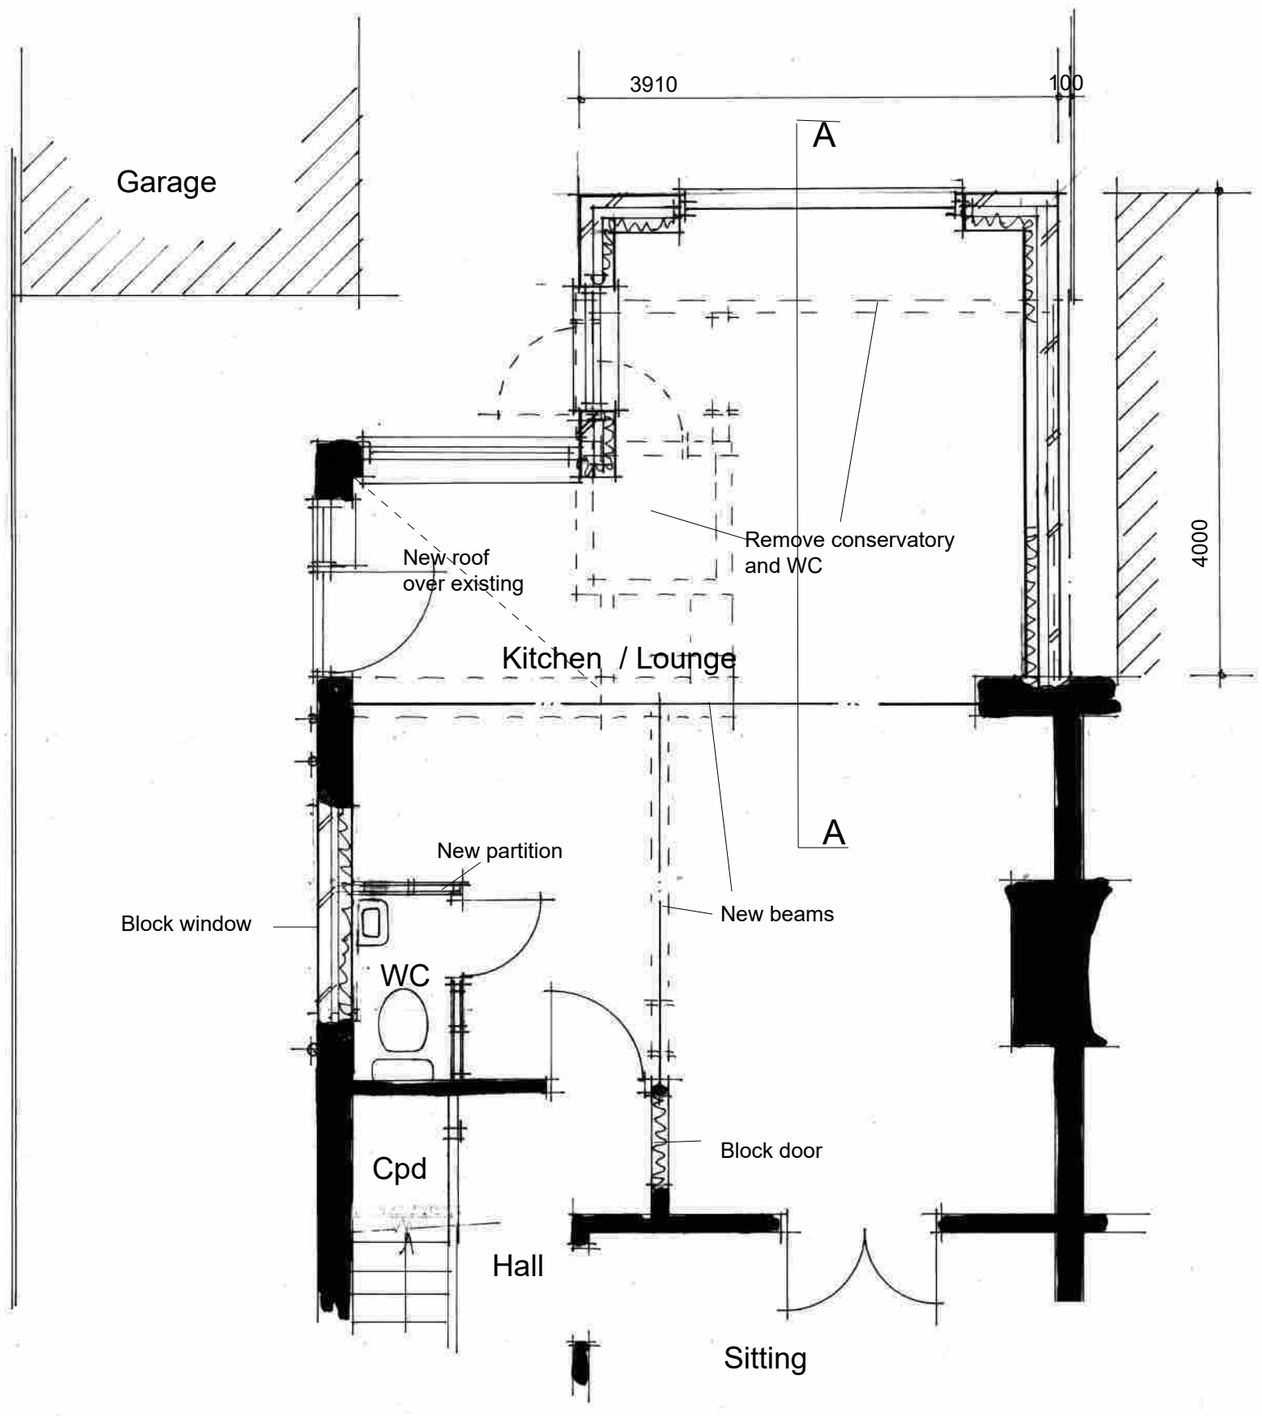


Plan 1:50

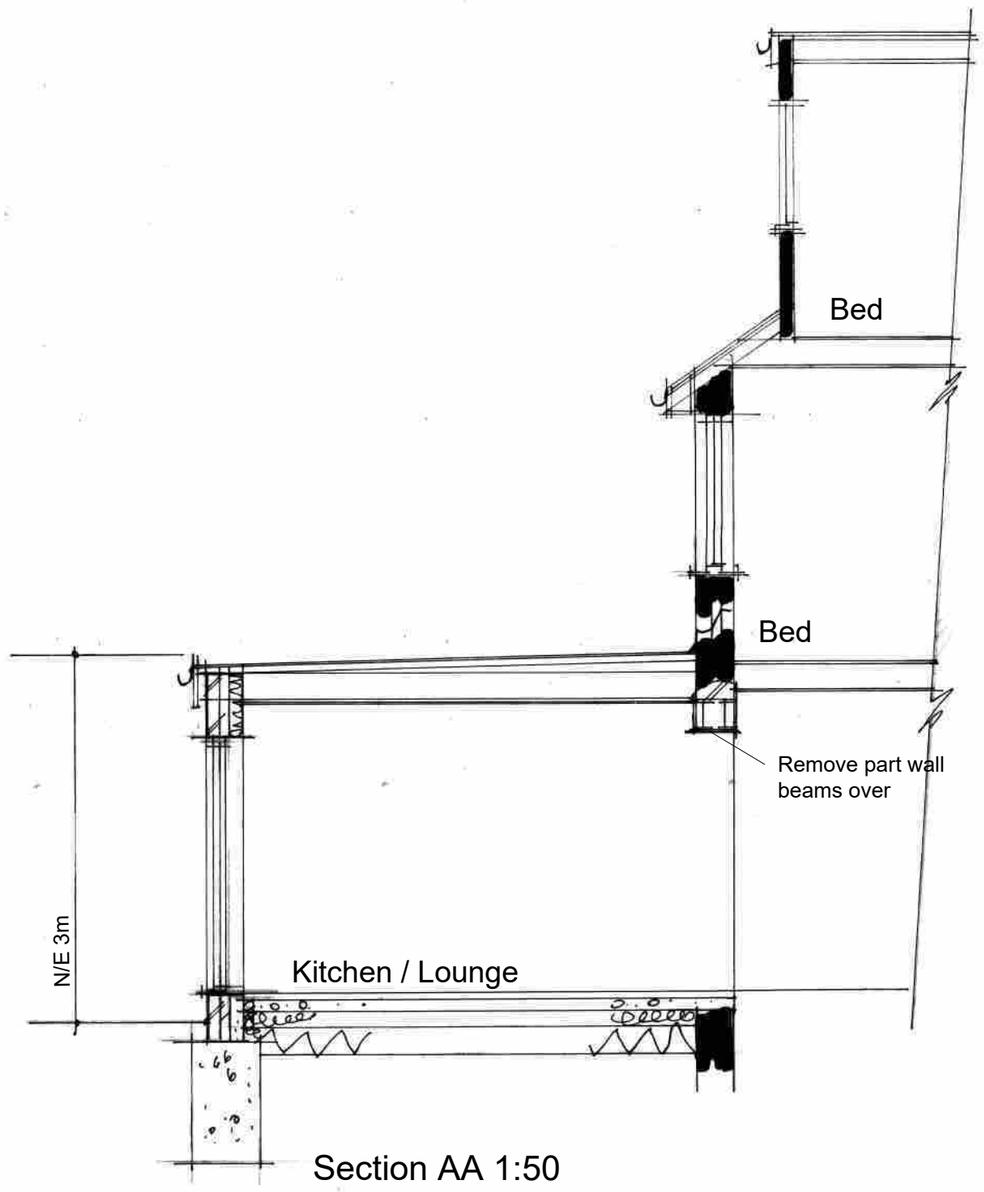


Section AA 1:50

**AJ SALTER & SON**
Architectural Technicians
and Surveyors
50 WINDSOR ROAD, WORTHING,
WEST SUSSEX, BN11 2LY
Tel/Fax: (01903 209496)
E-mail: ajsalterandson@hotmail.com

| | | | |
|---|---|---|---|
| C | | | |
| B | | | |
| A | | | |
| Client | Mr & Mrs Redman | | |
| Address | 1 Bramley Close : Worthing | | |
| Drawing | EXTENSION AND ALTERATIONS | | No. 3524:1 |
| Scale | 1:50 1:100 1:500 1:1250 | Drawn IS | Date Nov 24 |