

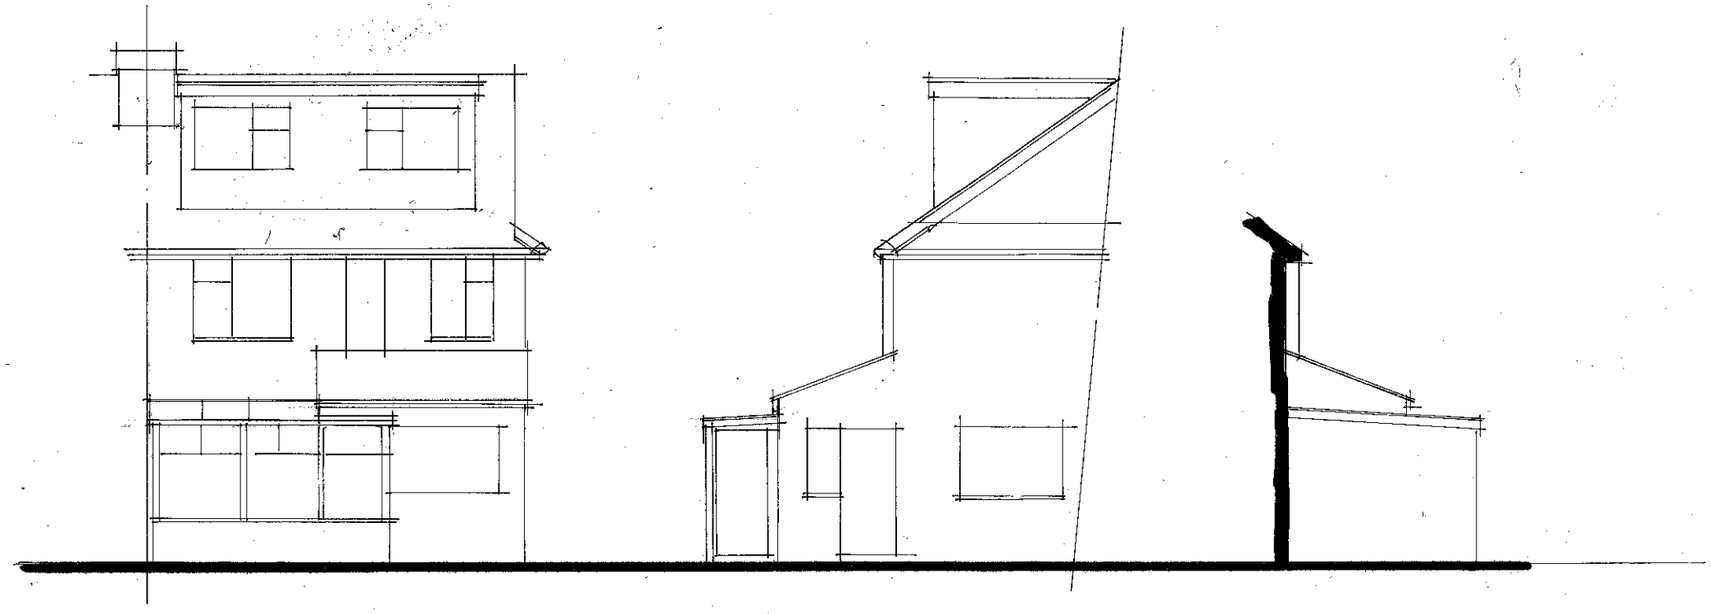


Existing West 1:100 South North

0 1 2 3 4 5m 1:100 @ A2

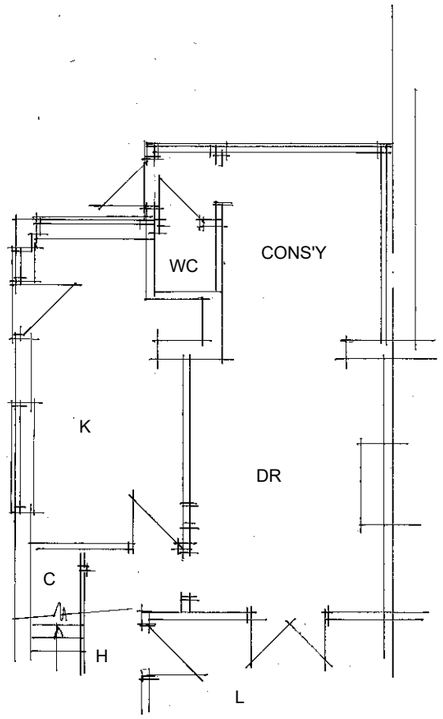

Existing plan 1:100

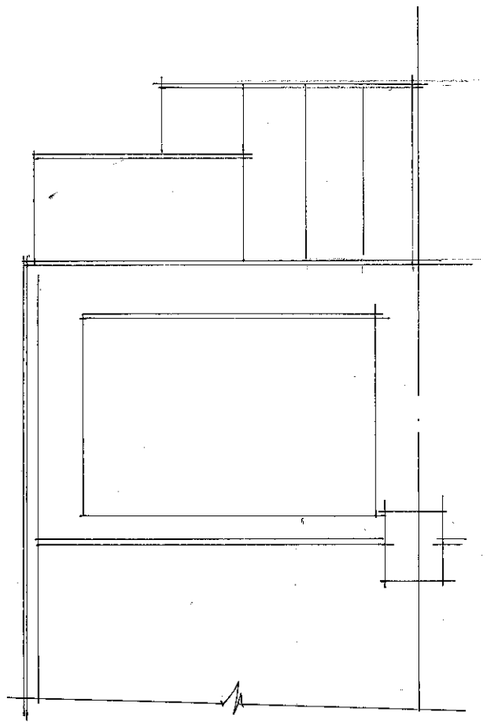

Existing roof plan 1:100

AJ SALTER & SON
Architectural Technicians
and Surveyors
50 WINDSOR ROAD, WORTHING,
WEST SUSSEX, BN11 2LY
Tel/Fax: (01903 209496)
E-mail: ajsalterandson@hotmail.com

C			
B			
A			
Client	Mr & Mrs Redman		
Address	1 Bramley Close : Worthing		
Drawing	Additional details		No. 3524 : 2
Scale 1:100	Drawn IS		Date Jan 25