
1:1250	10m 20, 30, 40, 50, 60m
1:500	5m 10 15 20 25 30m
1:100	1m 2 3 4 5m 6 7 8 9 10
1:50	1m 2 3 4 5 6 7 8m

SCALE BAR

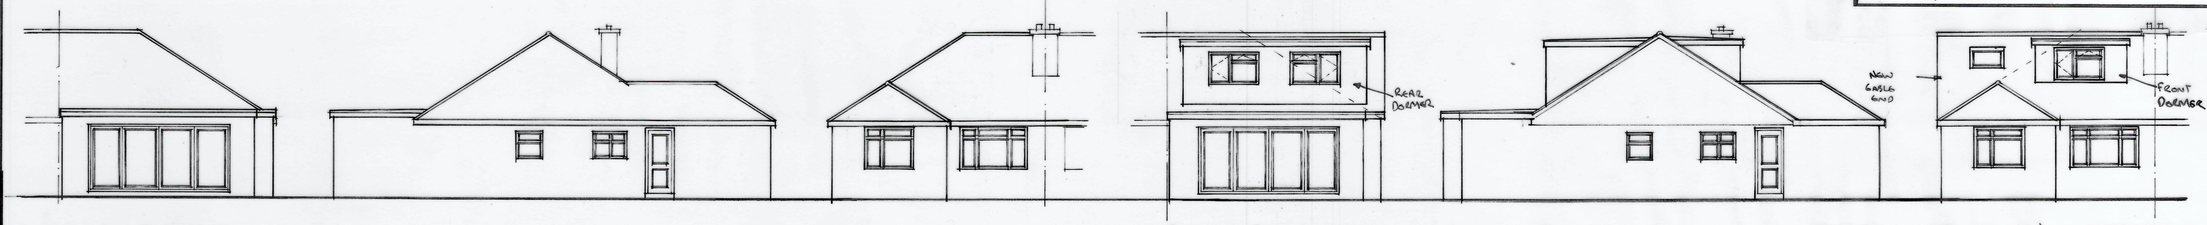

EXISTING EAST ELEVATION


EXISTING NORTH ELEVATION

EXISTING WEST ELEVATION


PROPOSED EAST ELEVATION

PROPOSED NORTH ELEVATION


PROPOSED WEST ELEVATION

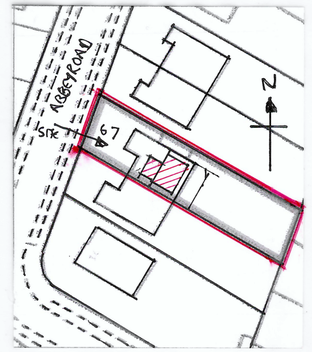


BLOCK PLAN 1:500

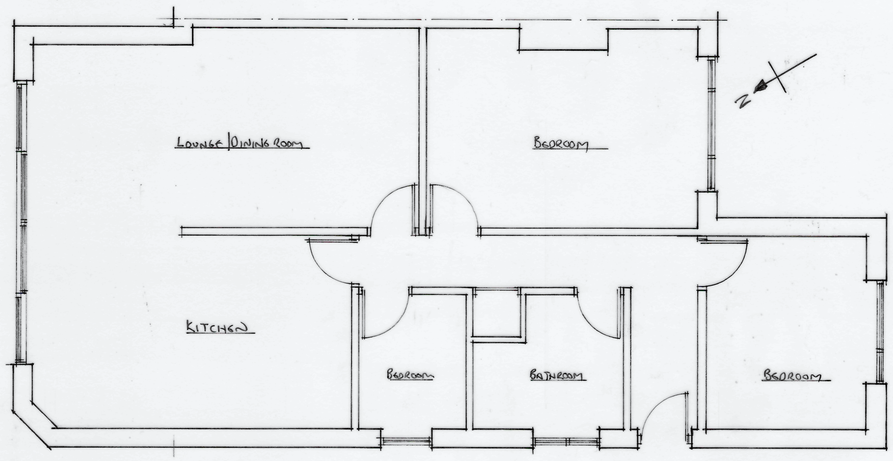


EXISTING GROUND FLOOR PLAN

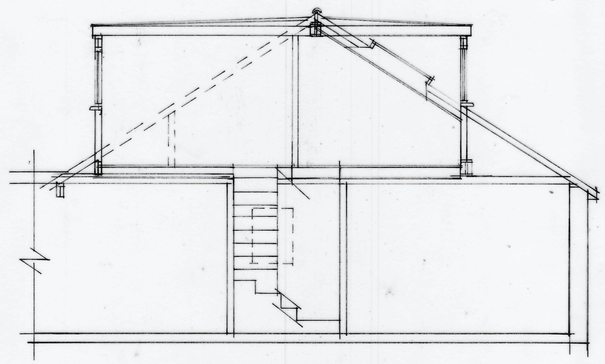


PROPOSED SECTION A-A

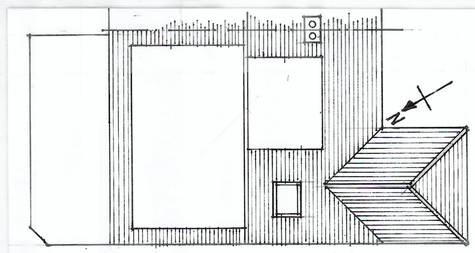


PROPOSED ROOF PLAN 1:100

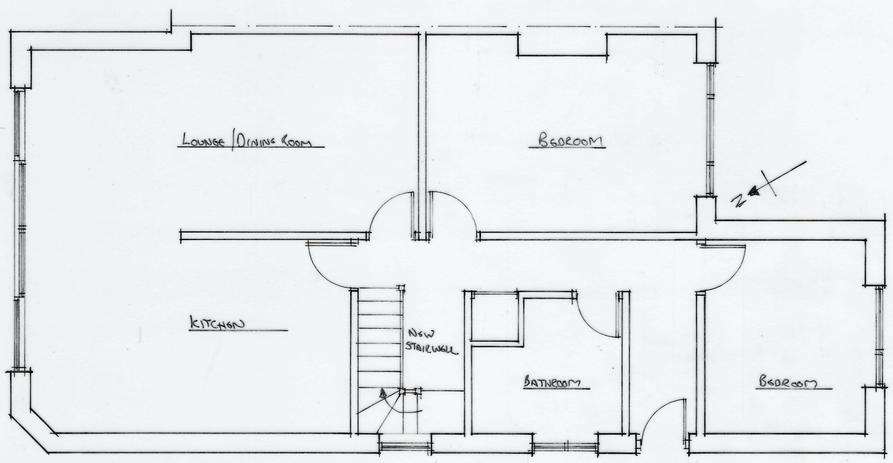

PROPOSED GROUND FLOOR PLAN

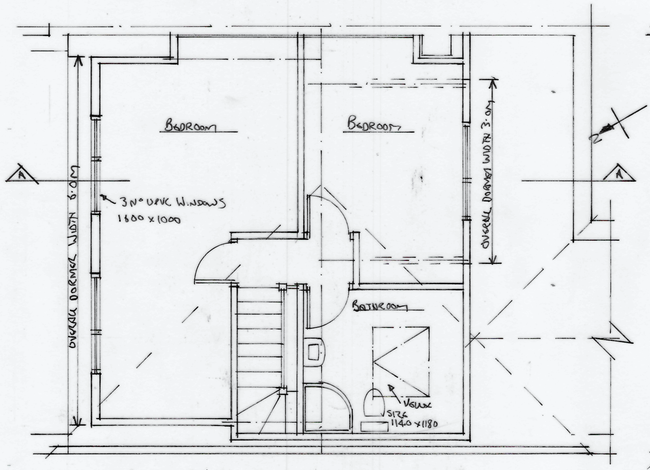

PROPOSED LOFT PLAN

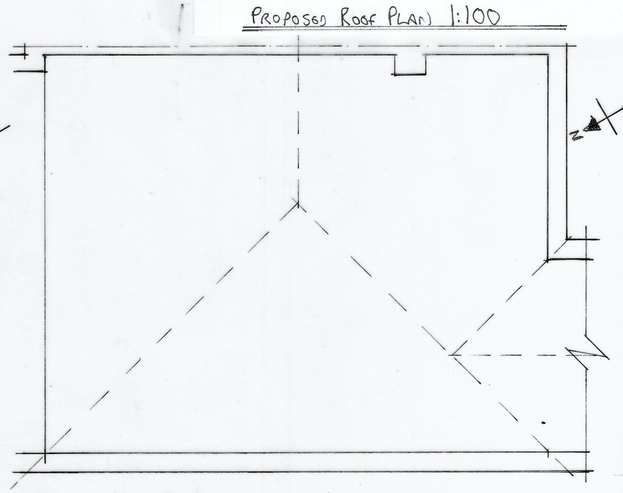

EXISTING LOFT PLAN

DRAWING TITLE

PROPOSED LOFT CONVERSION

FOR MR MARK BRIDLE

67 ABBEY ROAD

SOMPTING BN15 0AD

REV B 22/11/2019
REV A 14/11/2019

SCALE 1:50 1:100 1:500 1:1250

DATE 18/10/2019

DRAWN BY Sian Jones

DRG NO 106P/2019

REV B

PAPER SIZE A1