



Adur and Worthing planners may scale the plans.




Existing Rear Elevation (West) 1:100

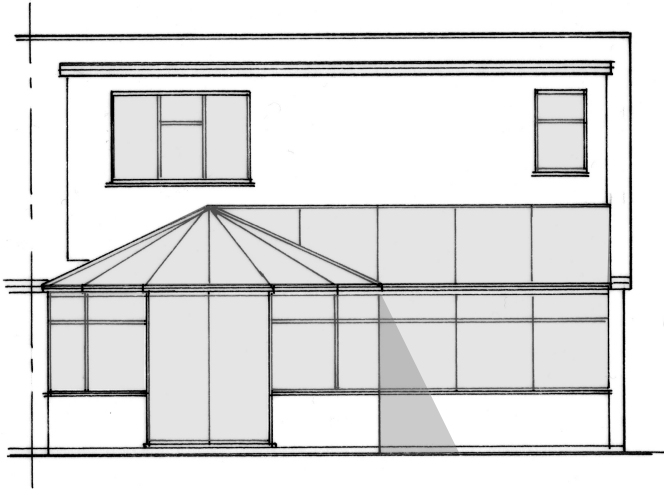


Proposed Rear Elevation (West) 1:100

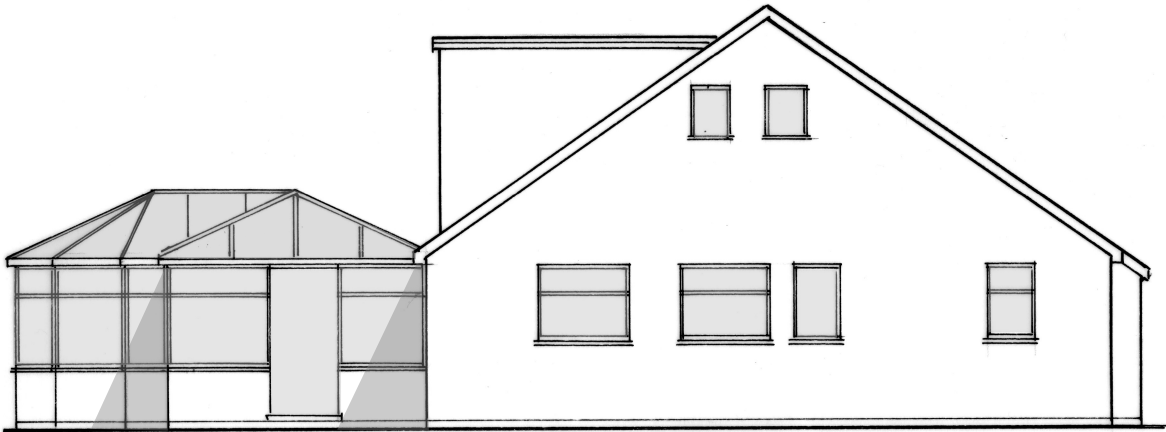

Existing Side Elevation (South) 1:100

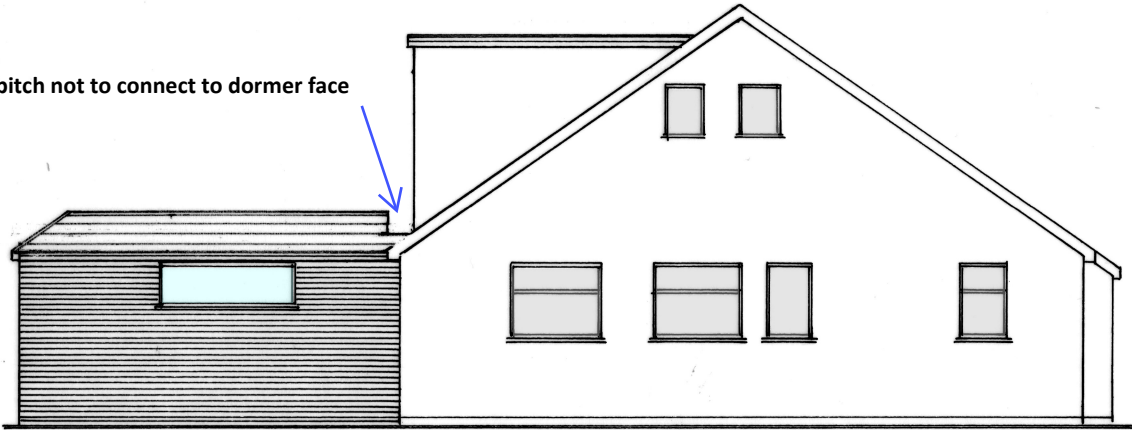

Proposed Side Elevation (South) 1:100

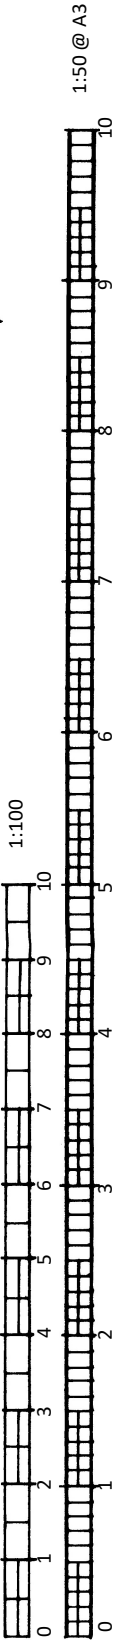

CLIENT: Premier (Mann)		A3
DATE: 01.05.2026		
DRWG No: BSB/26246/3/B		
Rearextension		CBuildE chartered building engineer
29 Ullswater Road,		
Sompting		
BSB S.Barrett Architectural, Structural & Party Wall Services		cabe chartered association of building engineers
stevebsbld@yahoo.com 07974 715009		