



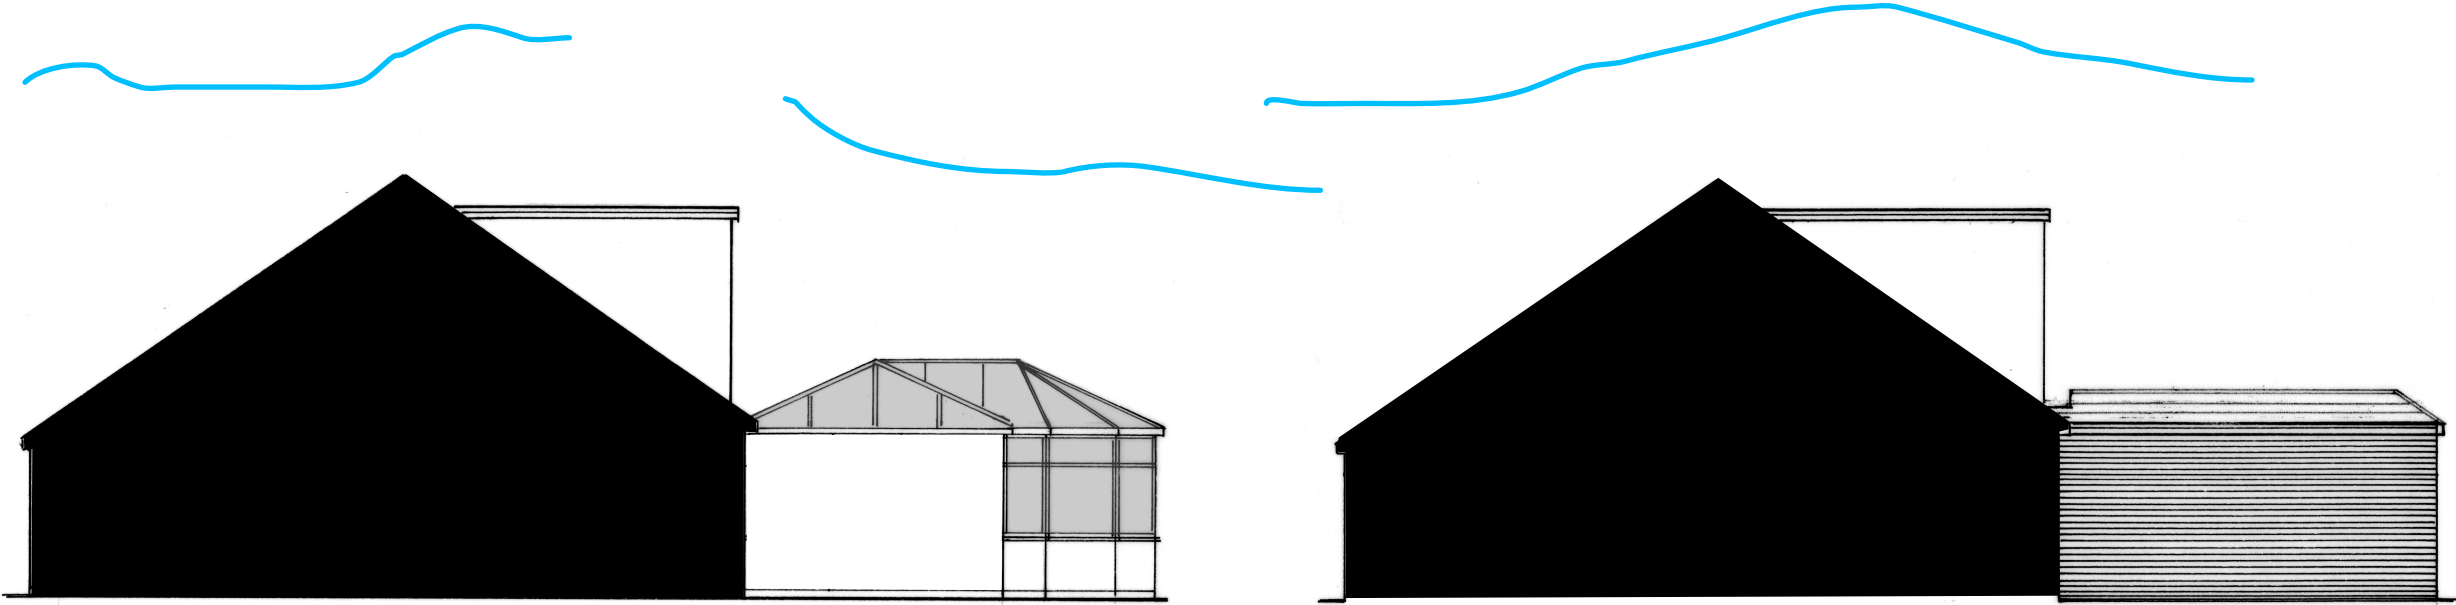


Existing Side Elevation (North) 1:100

Proposed Side Elevation (North) 1:100

Adur and Worthing planners may scale the plans.

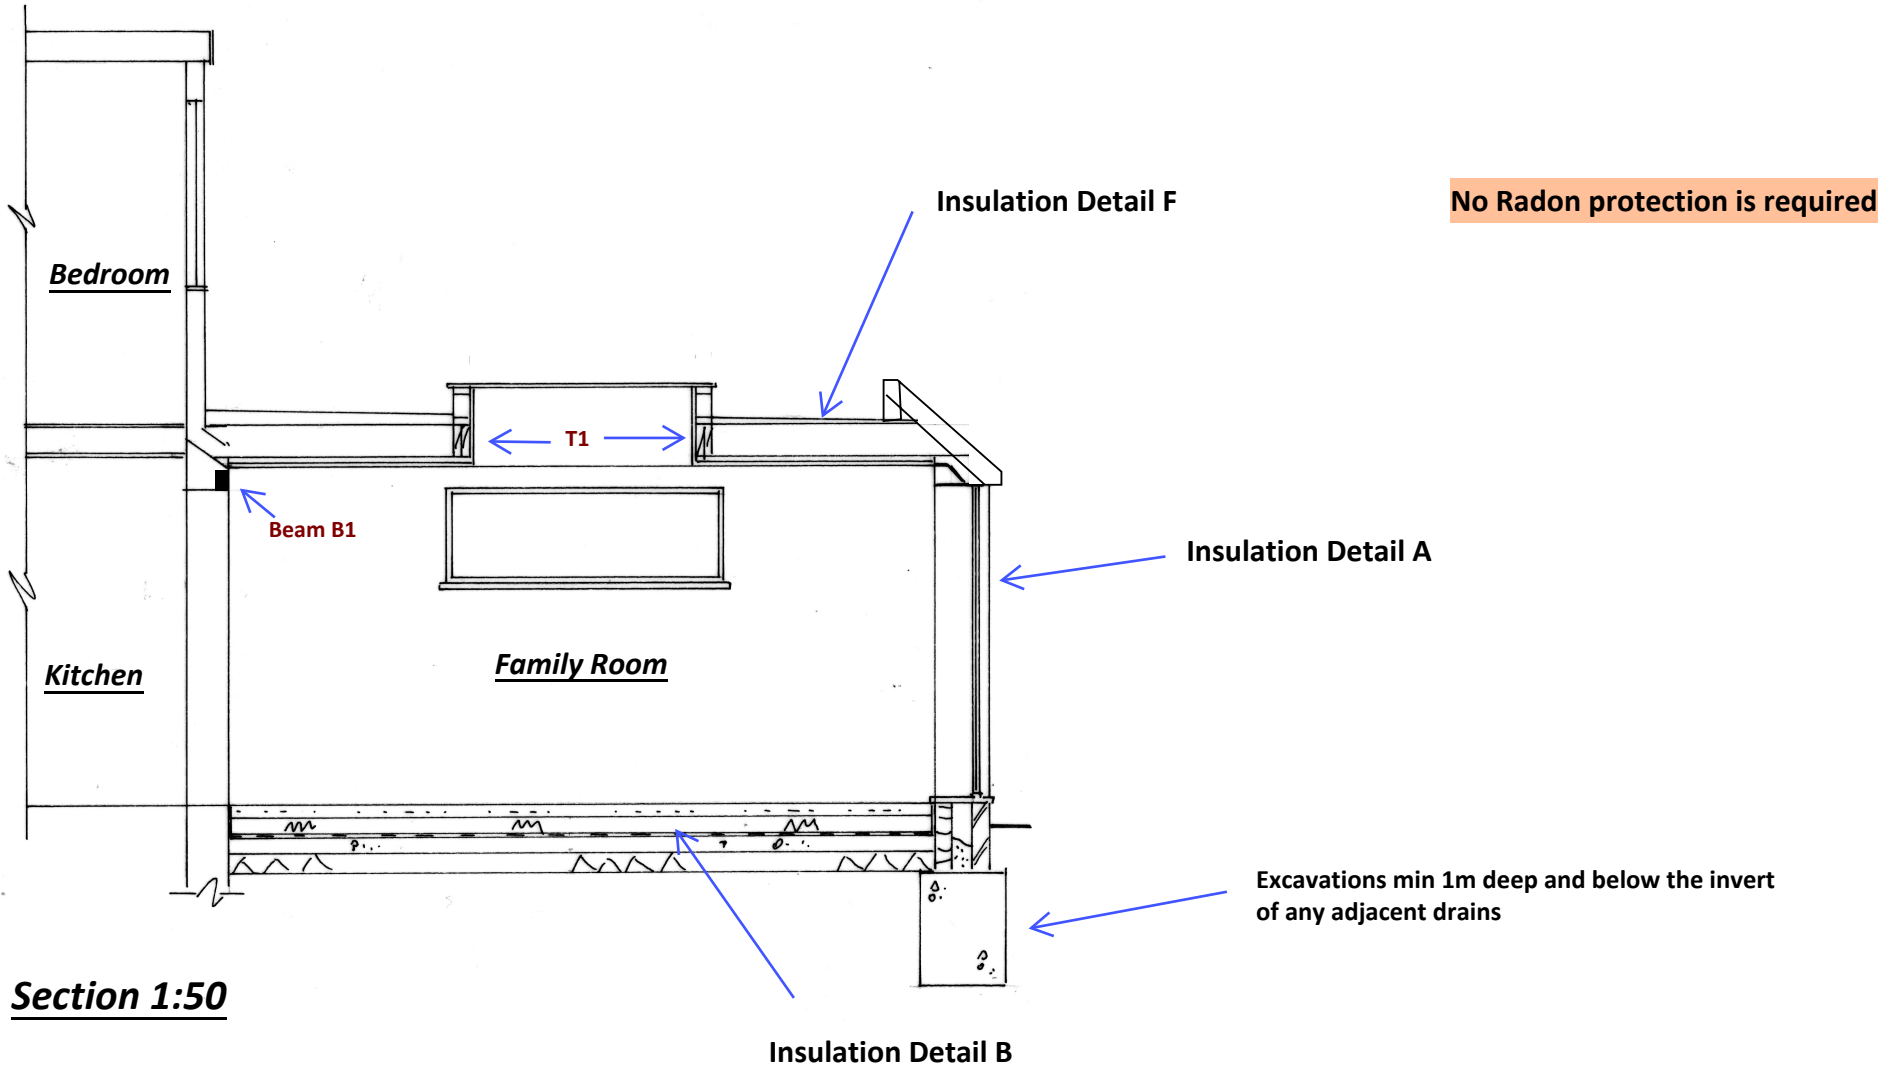

Section 1:50

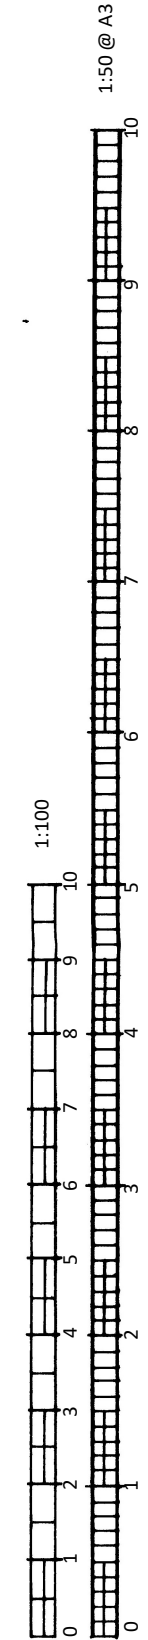

CLIENT: Premier (Mann)		A3
DATE: 01.05.2026		
DRWG No: BSB/26246/4/B		
Rearextension	CBuildE chartered building engineer	
29 Ullswater Road,		
Sompting		
BSB S.Barrett Architectural, Structural & Party Wall Services		cabe chartered association of building engineers
stevebsbltd@yahoo.com		07974 715009