



For planners only


Adur and Worthing planners may scale the plans.

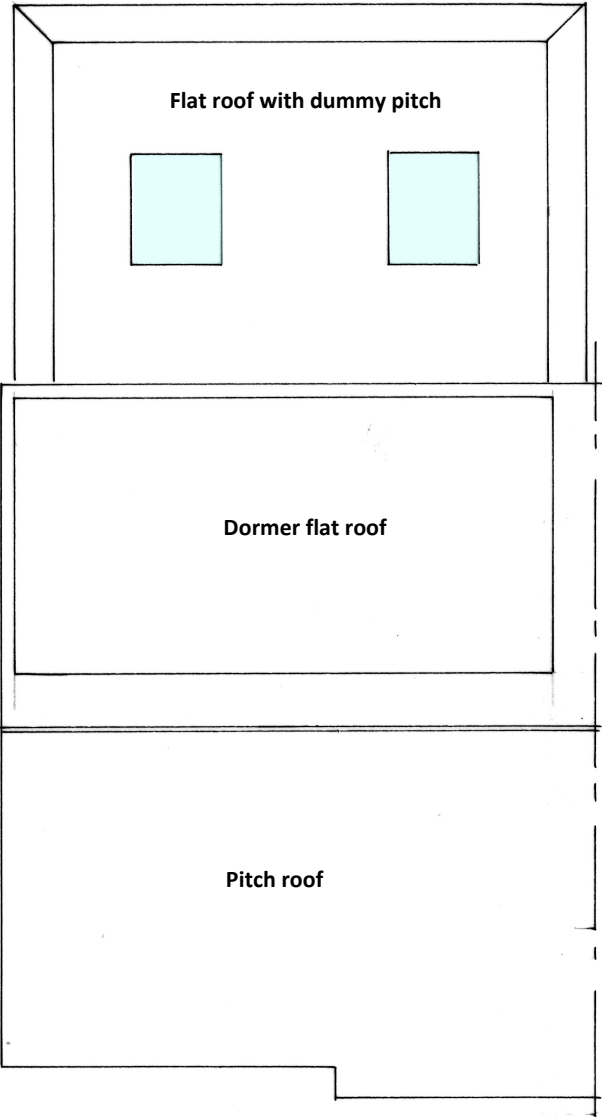

Proposed roof plan 1:100

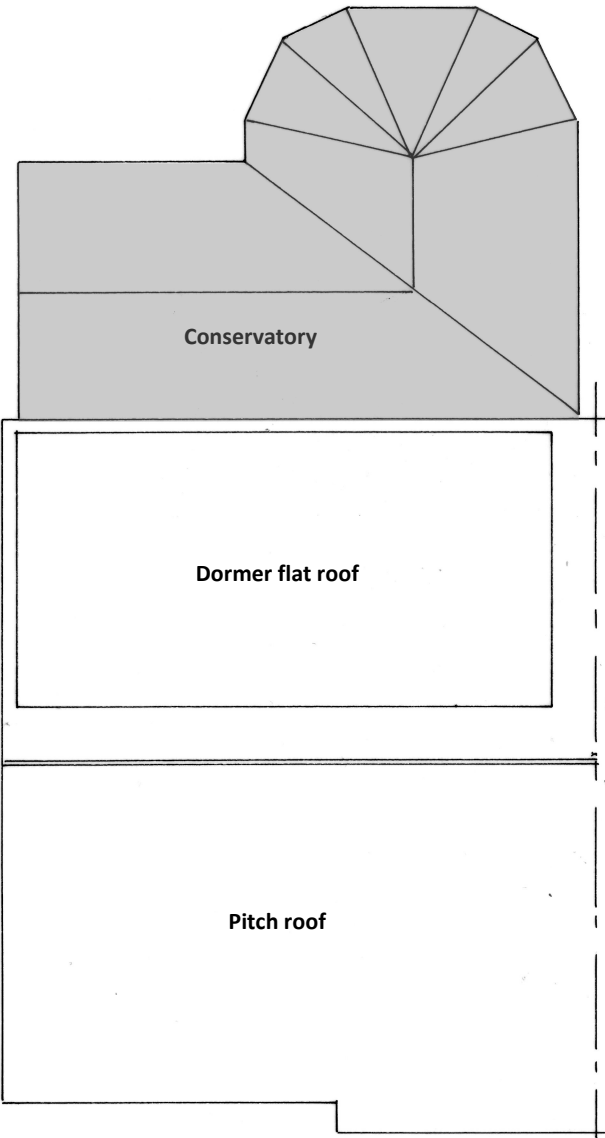

Existing roof plan 1:100

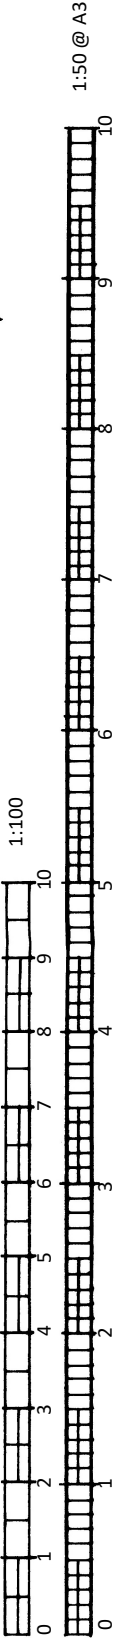

BSB

S.Barrett Architectural, Structural & Party Wall Services

stevebsbltd@yahoo.com

07974 715009

cabe

chartered association of building engineers

29 Ullswater Road,

Sompting

Rearextension

CBuildE

chartered building engineer

CLIENT: Premier (Mann)

DATE: 01.05.2026

DRWG No: BSB/26246/5/A

A3