




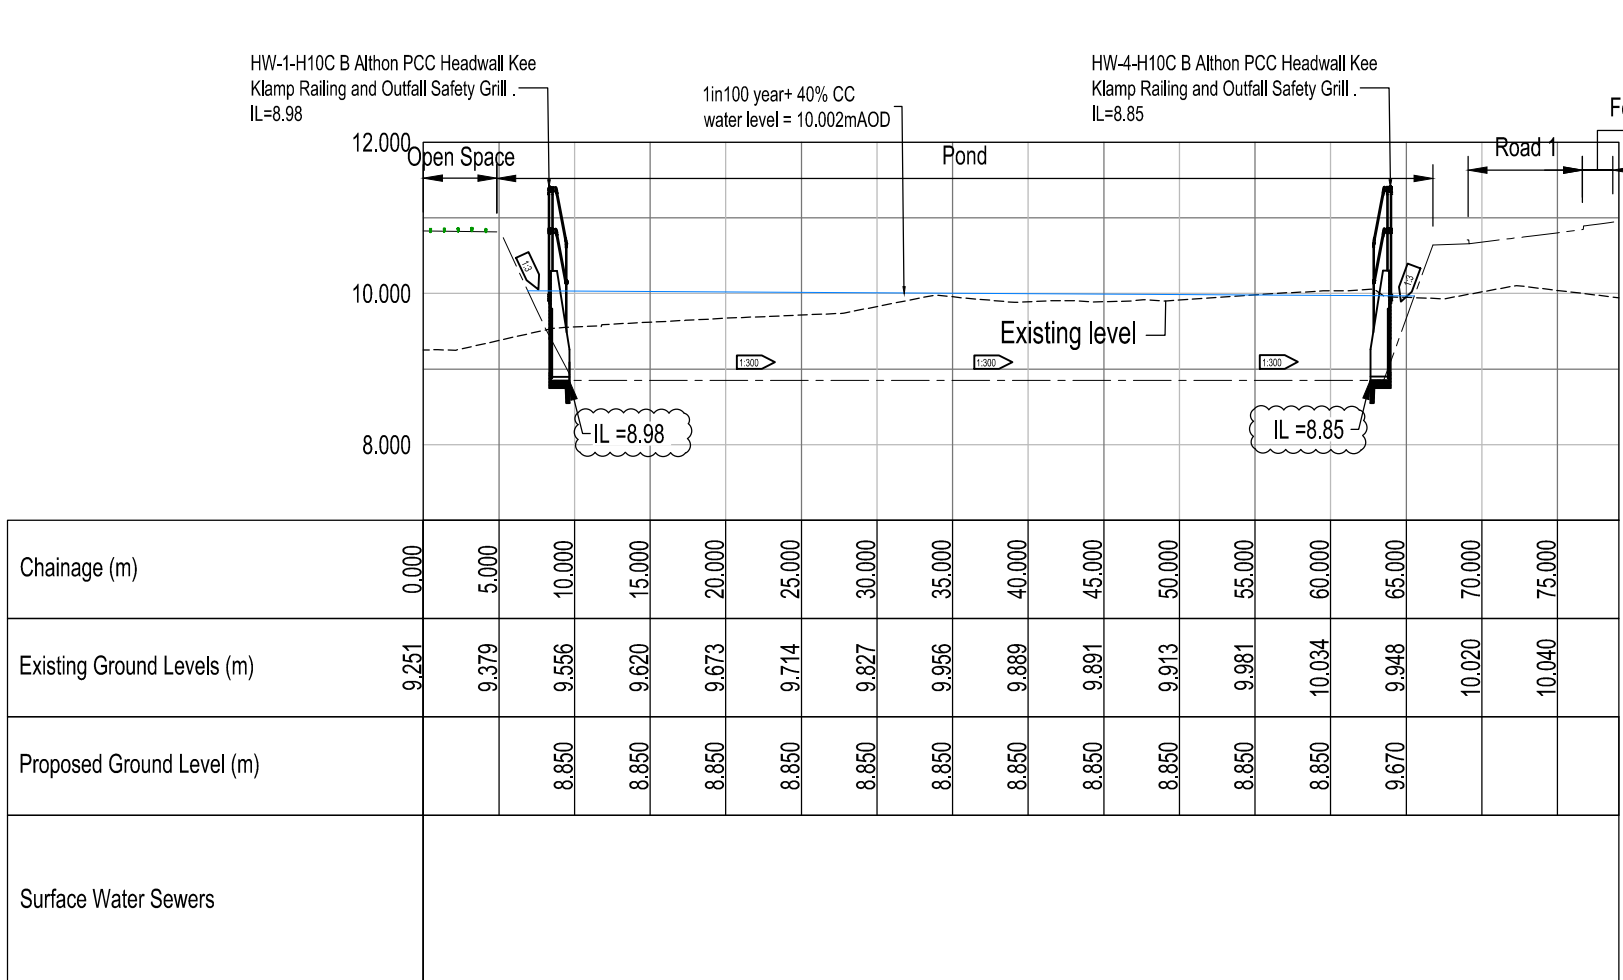

Section A-A Longitudinal Section

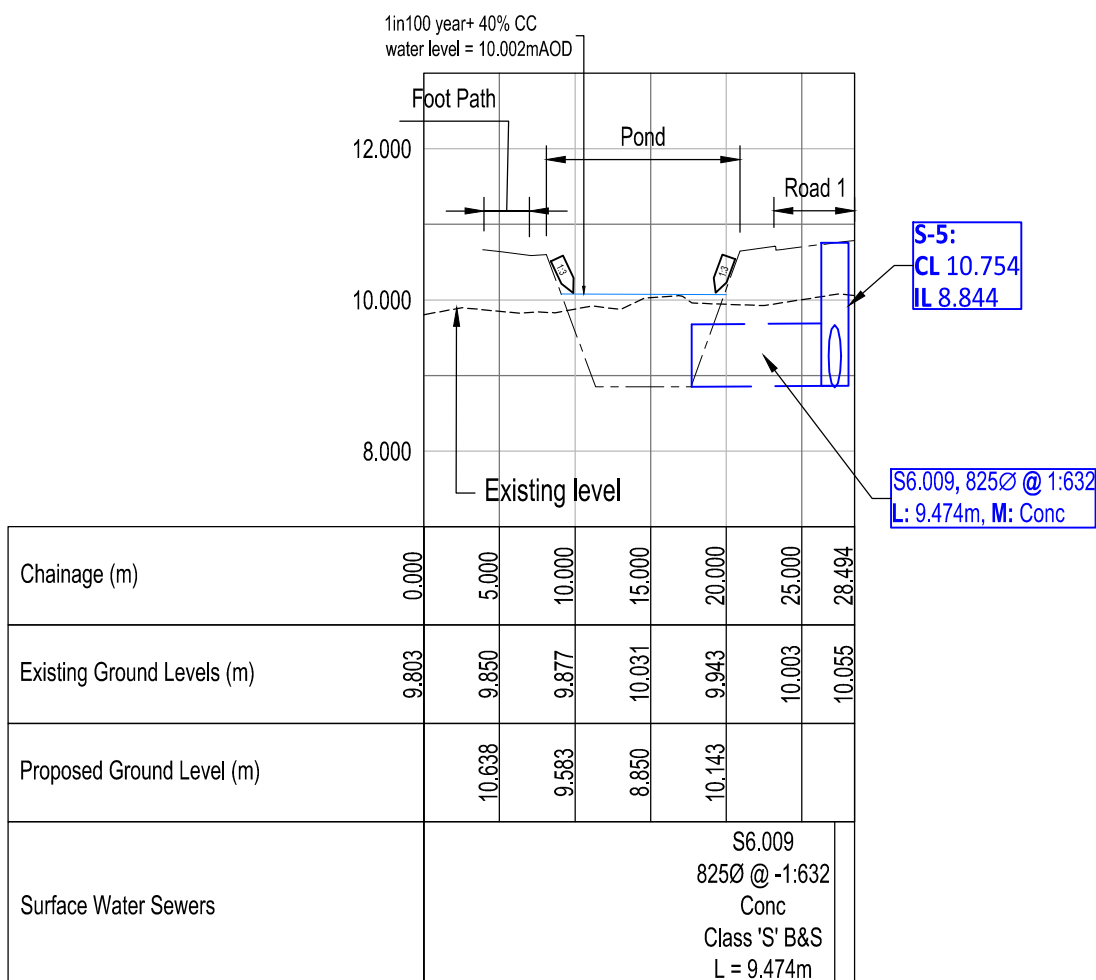

Section 1-1 Longitudinal Section

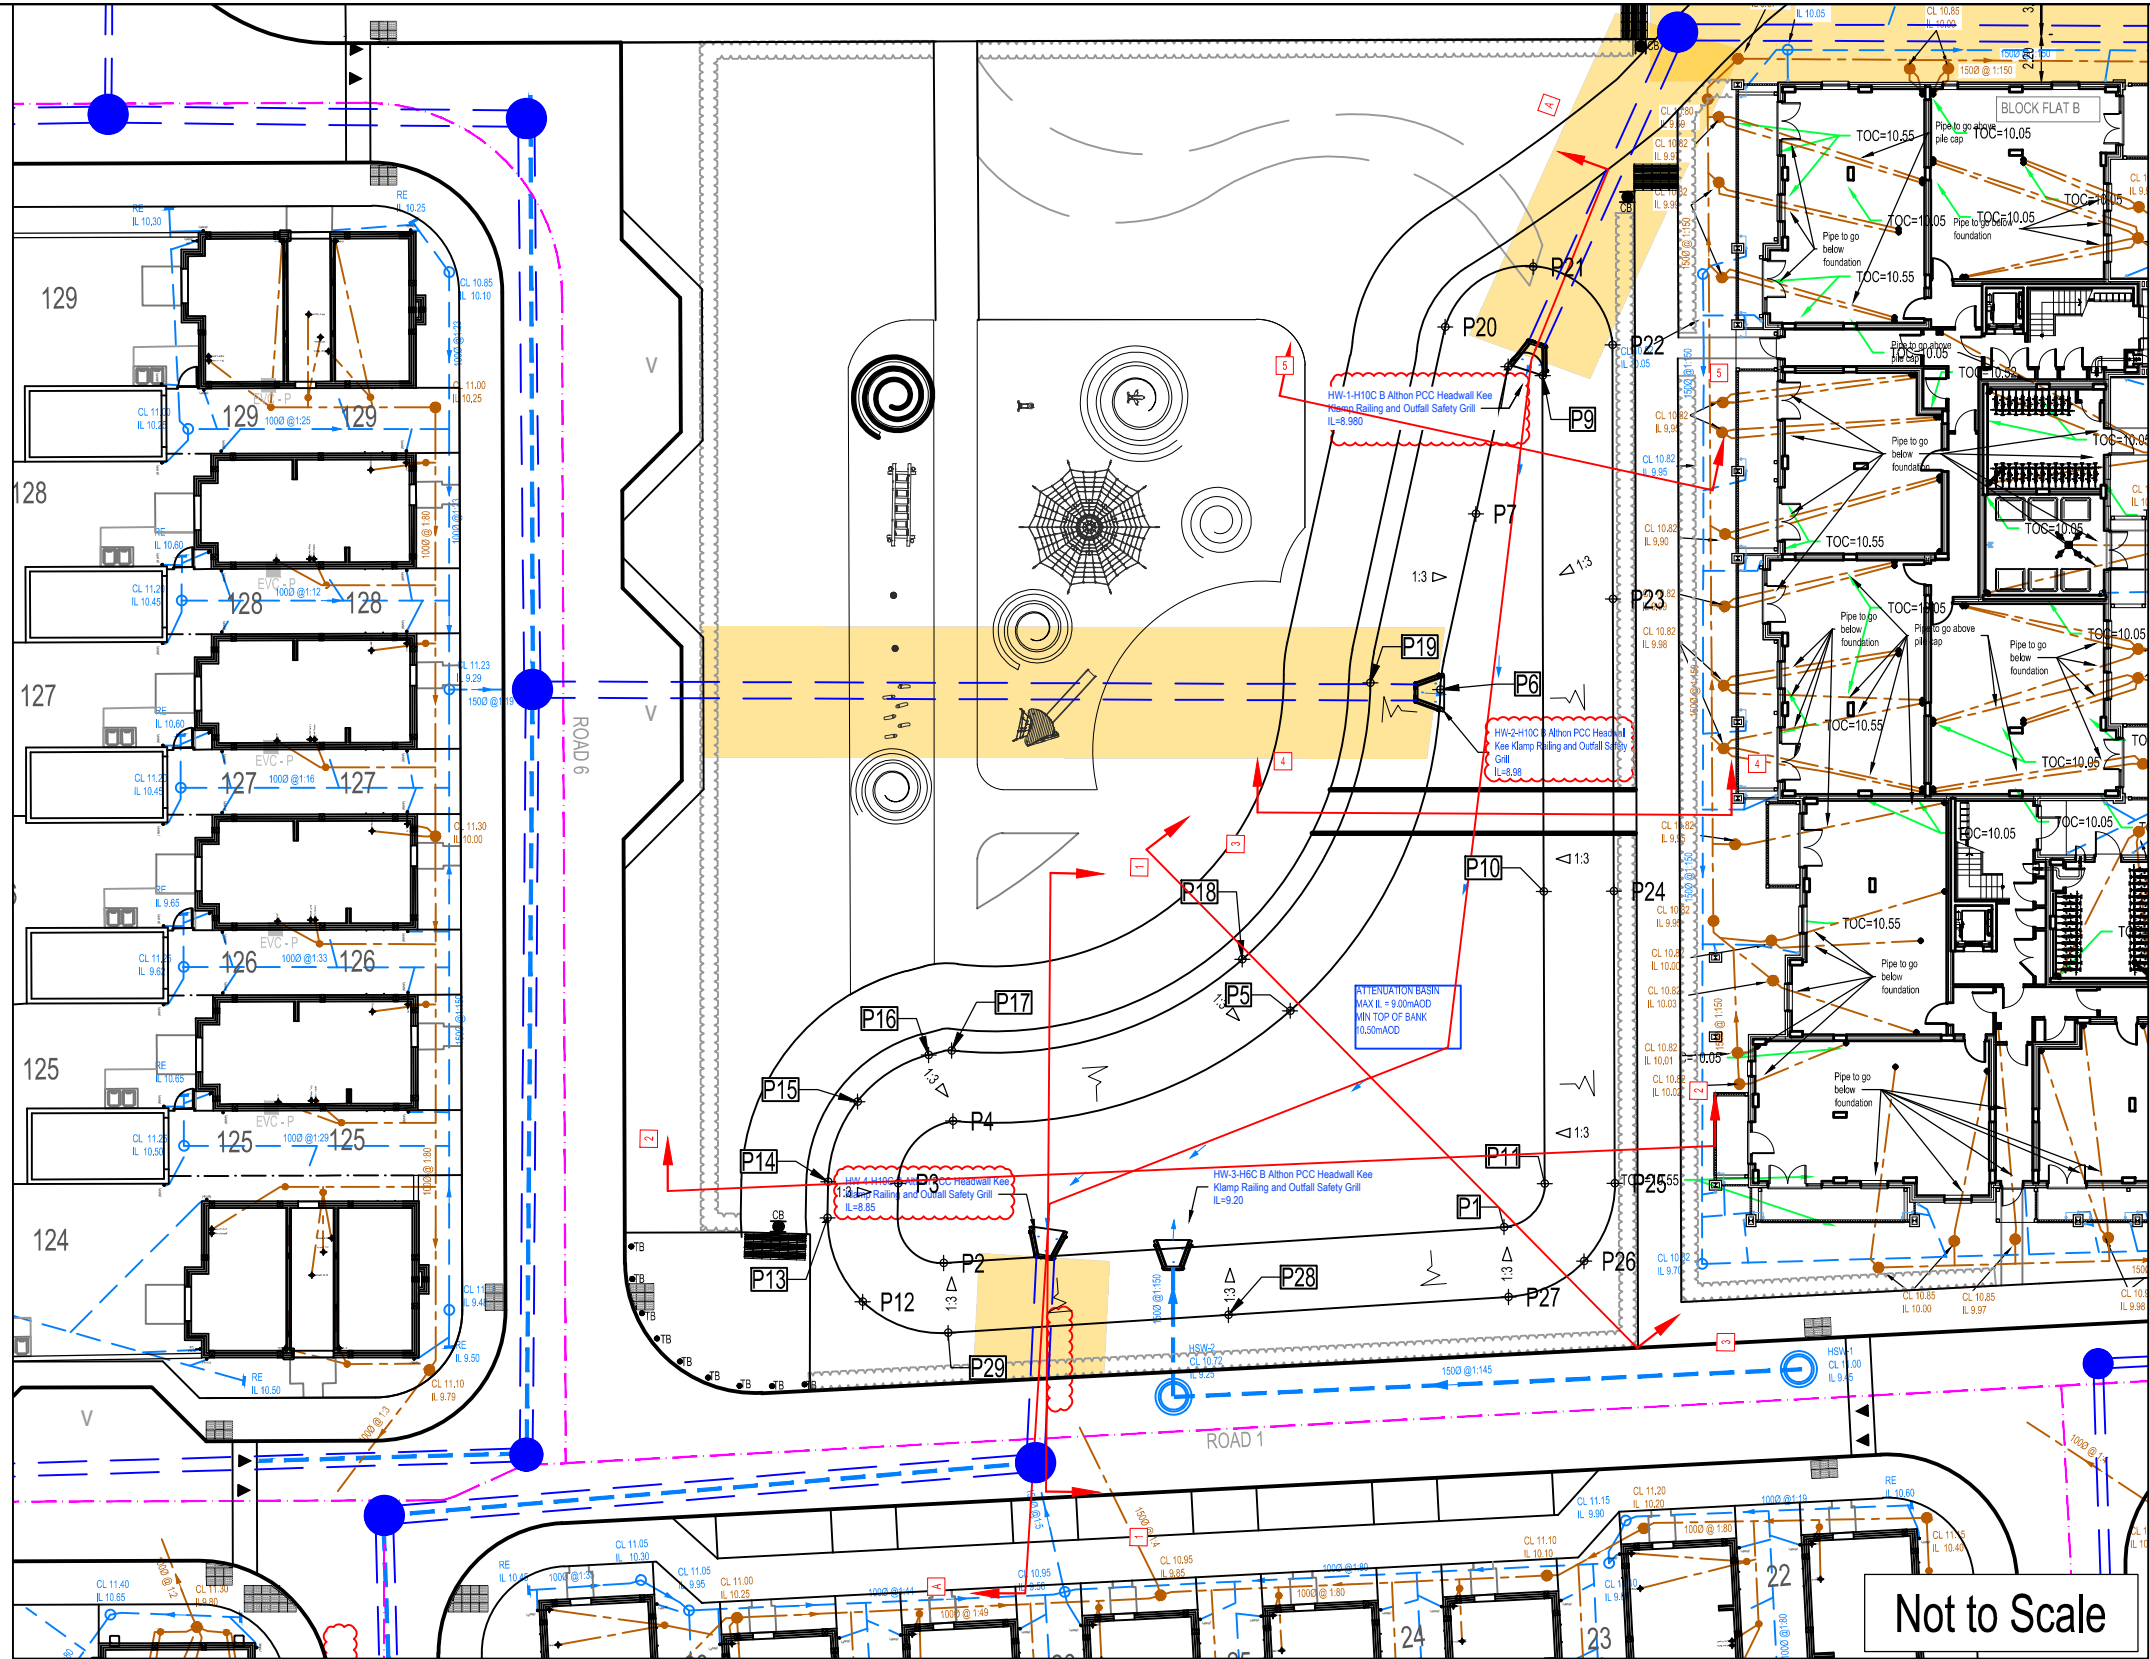


- General Notes**
- Where this drawing has been issued in electronic .dwg format it has been done so in good faith. ATCN Consulting LTD do not take any responsibility for any inaccuracies in the electronic data, which should be checked against the paper (or .pdf) drawing issue. Any apparent discrepancies should be immediately reported to ATCN Consulting LTD. The electronic .dwg file should not be assumed to be to scale and should not be used for 'overlying', setting out or checking of any third party information. All dimensions should be taken from the paper (or .pdf) version of the drawing. Electronic drawings may contain third party information. ATCN Consulting LTD take no responsibility for this information, which should be checked against the originators paper drawing(s).
 - All dimensions to be checked on site prior to construction/fabrication.
 - Do not scale from this drawing.
 - Any discrepancies between drawings of different scales, and between drawings and specification where appropriate to be notified to ATCN Consulting LTD for decision.
 - Copyright reserved. This drawing may only be used for The Client and location specified in the title block. It may not be copied or disclosed to any third party without the prior written consent of ATCN Consulting LTD.
 - This drawing should only be used for construction if the drawing status is "Construction". ATCN Consulting LTD take no responsibility for construction works undertaken to drawings which are not marked with this status.


Health & Safety Note

The details on this drawing have been prepared on the assumption that a competent contractor will be carrying out the works. If the contractor(s) considers that there is insufficient Health and Safety information on this drawing, this should immediately be brought to the attention of the designer.


HAZARD IDENTIFICATION BOX			
This table is provided to assist the Principal Contractor to fulfil their obligations under the CDM Regulations 2015			
Hazard Ref	Hazard Type (Construction/Maintenance/ Cleaning/Demolition/Adaptations)	Hazard Description	Mitigation Measures/Residual Risk
1			

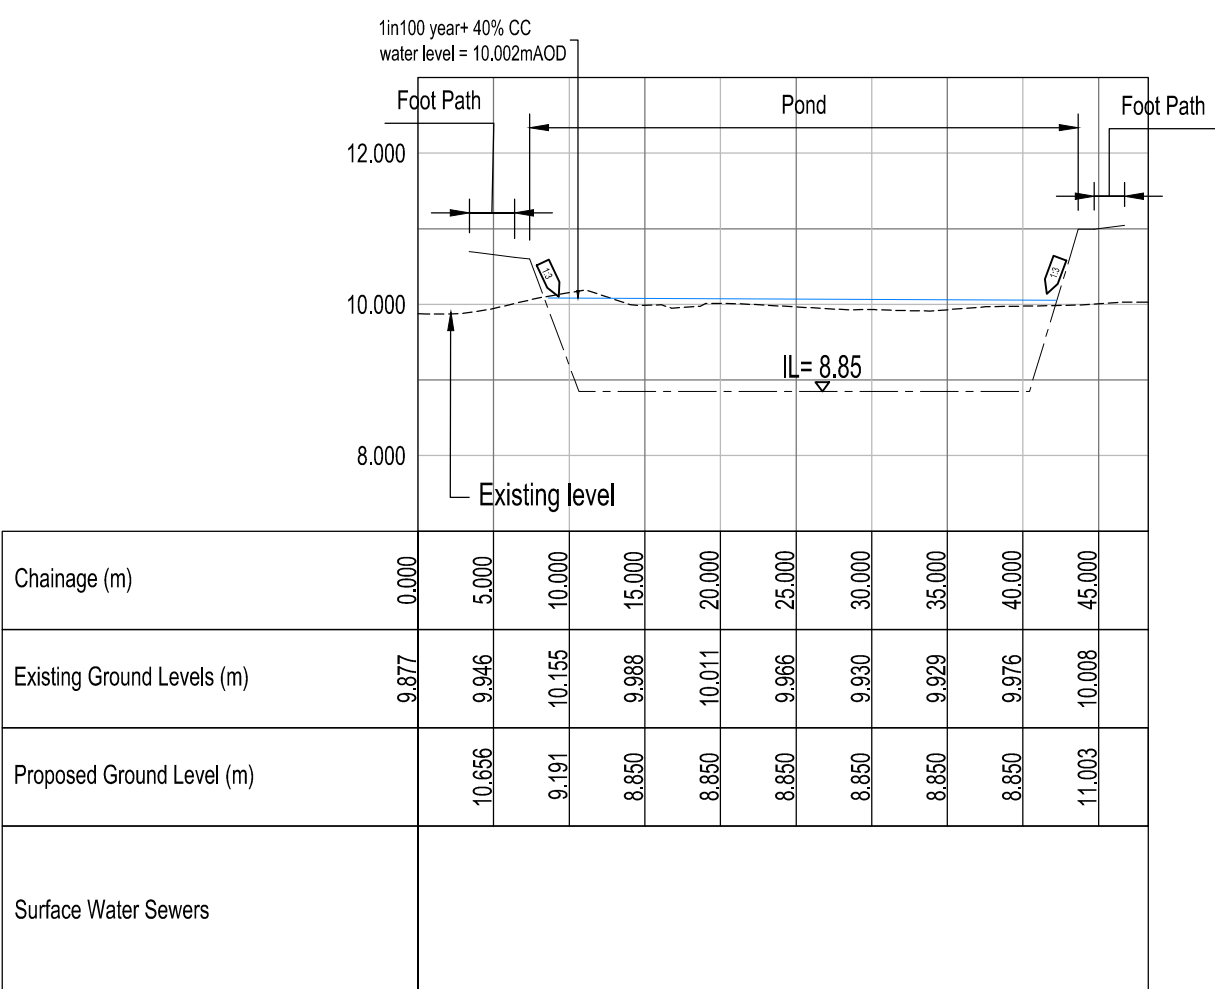


Section 2-2 Longitudinal Section

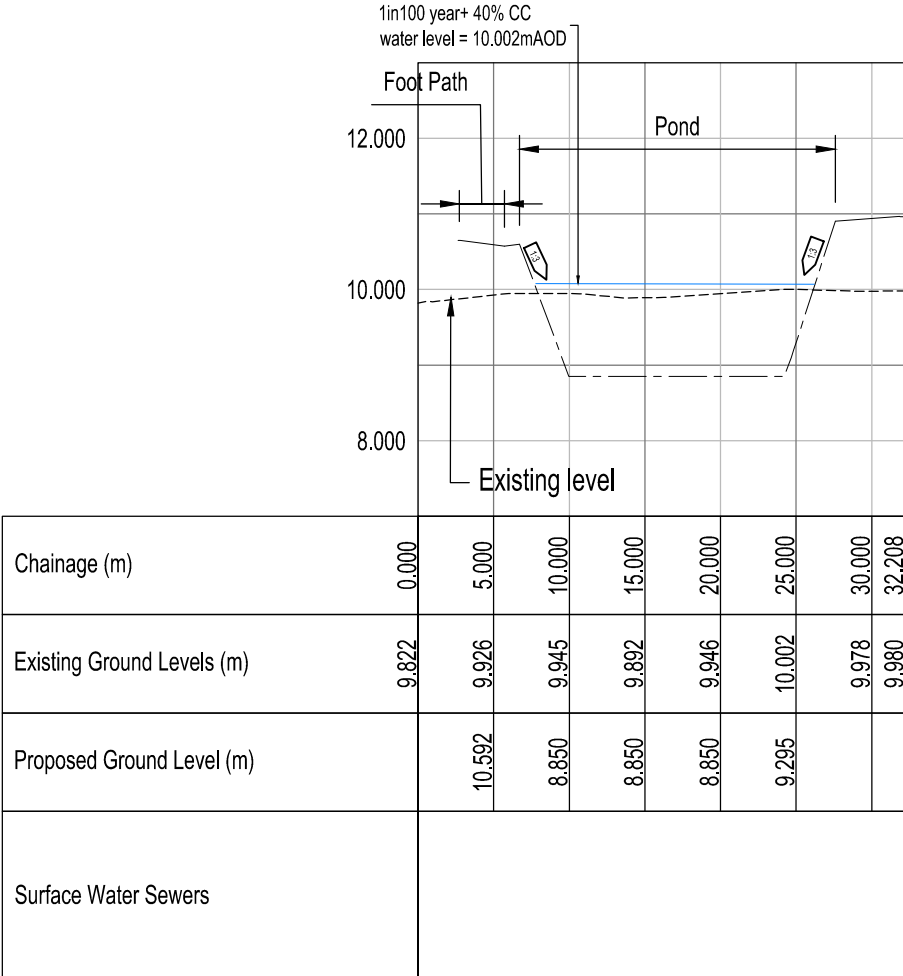

Section 3-3 Longitudinal Section

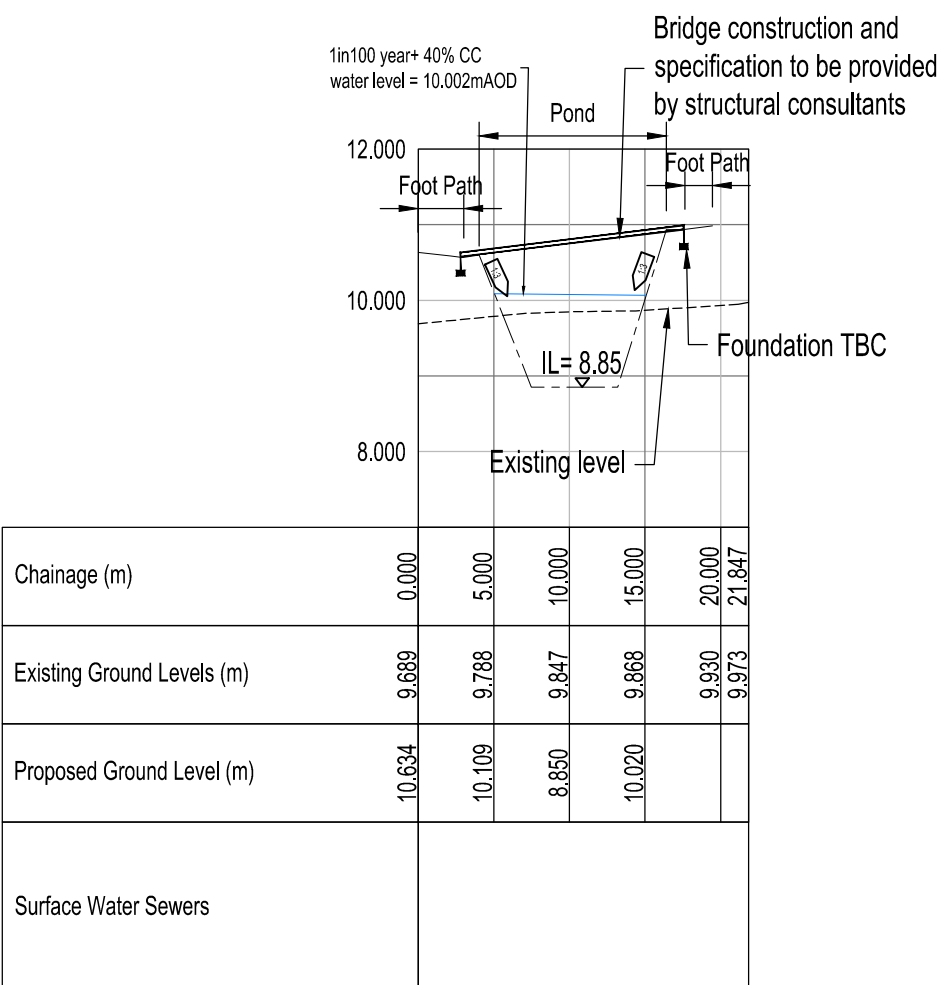

Section 4-4 Longitudinal Section

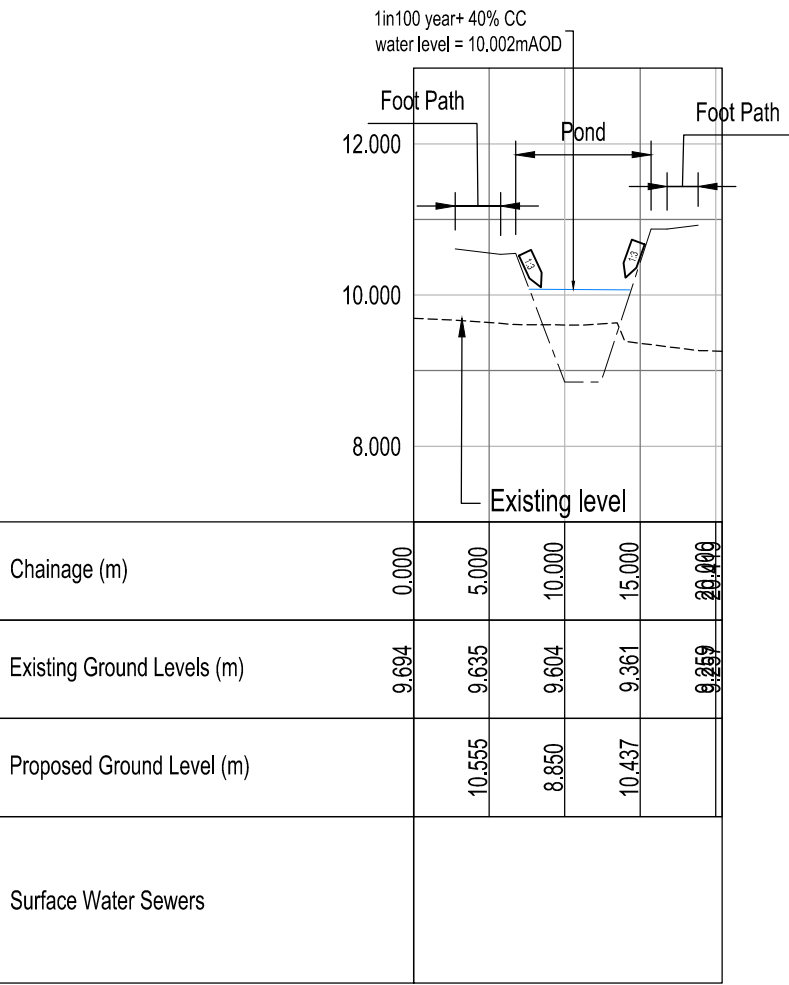

Section 5-5 Longitudinal Section

Pond Setting Out			
Location Ref.	Eastings	Northings	Elevation
P1	511881.627	103064.375	8.850
P2	511855.812	103062.717	8.850
P3	511853.713	103066.388	8.850
P4	511856.238	103069.259	8.850
P5	511871.767	103074.342	8.867
P6	511878.684	103089.146	8.850
P7	511880.330	103097.233	8.850
P8	511881.817	103104.022	8.850
P9	511883.410	103103.603	8.856
P10	511883.457	103079.839	8.850
P11	511883.499	103066.377	8.850
P12	511852.076	103060.931	10.600
P13	511850.458	103064.803	10.600
P14	511850.487	103066.468	10.600
P15	511851.834	103070.153	10.600
P16	511855.117	103072.301	10.600
P17	511856.174	103072.510	10.642
P18	511869.569	103076.707	10.599
P19	511875.463	103089.447	10.600
P20	511878.915	103105.851	10.550
P21	511882.970	103108.614	10.693
P22	511886.624	103105.022	10.852
P23	511886.642	103093.308	10.888
P24	511886.684	103079.848	10.944
P25	511886.726	103066.387	11.000
P26	511885.317	103062.801	10.925
P27	511881.834	103061.154	10.850
P28	511868.926	103060.325	10.725
P29	511856.019	103059.497	10.600

HORIZONTAL SCALE 1:500
VERTICAL SCALE 1:100

Rev.	Date	Description	On / Off / In / App'd
C5	19/09/24	Update Sections as Clouded	MSKMAA
C4	22/08/24	Update Foot Bridge Information as Clouded	MSKMAA
C3	25/09/23	HW IL Updated As Clouded	MSKMAA
C2	30/05/23	Update to suite pond layout change	MSKMAA
C1	17/03/23	Construction Issue- Subject to Approval	MSKMAA
T1	15/02/23	Tender Issue	SMKMAA

Suitability:

A1 - Approved/Stage Complete

Client Logo:

Bellway

ATCN CONSULTING

Surbiton | Slough

Web: www.atcnconsulting.com

Tel: 01753 708949

Client:	Bellway Homes Limited		
Job:	Barrington Road, Darrington		
Title:	Pond Sections & Setting Out Plan		
Classification:	FI_60_20	Scale @ A1:	As Shown
Project - Originator - Volume/System - Level/Location - Type - Discipline - Number	K43058ATCN90-00-DR-C-2529		
Revision:	C5		