




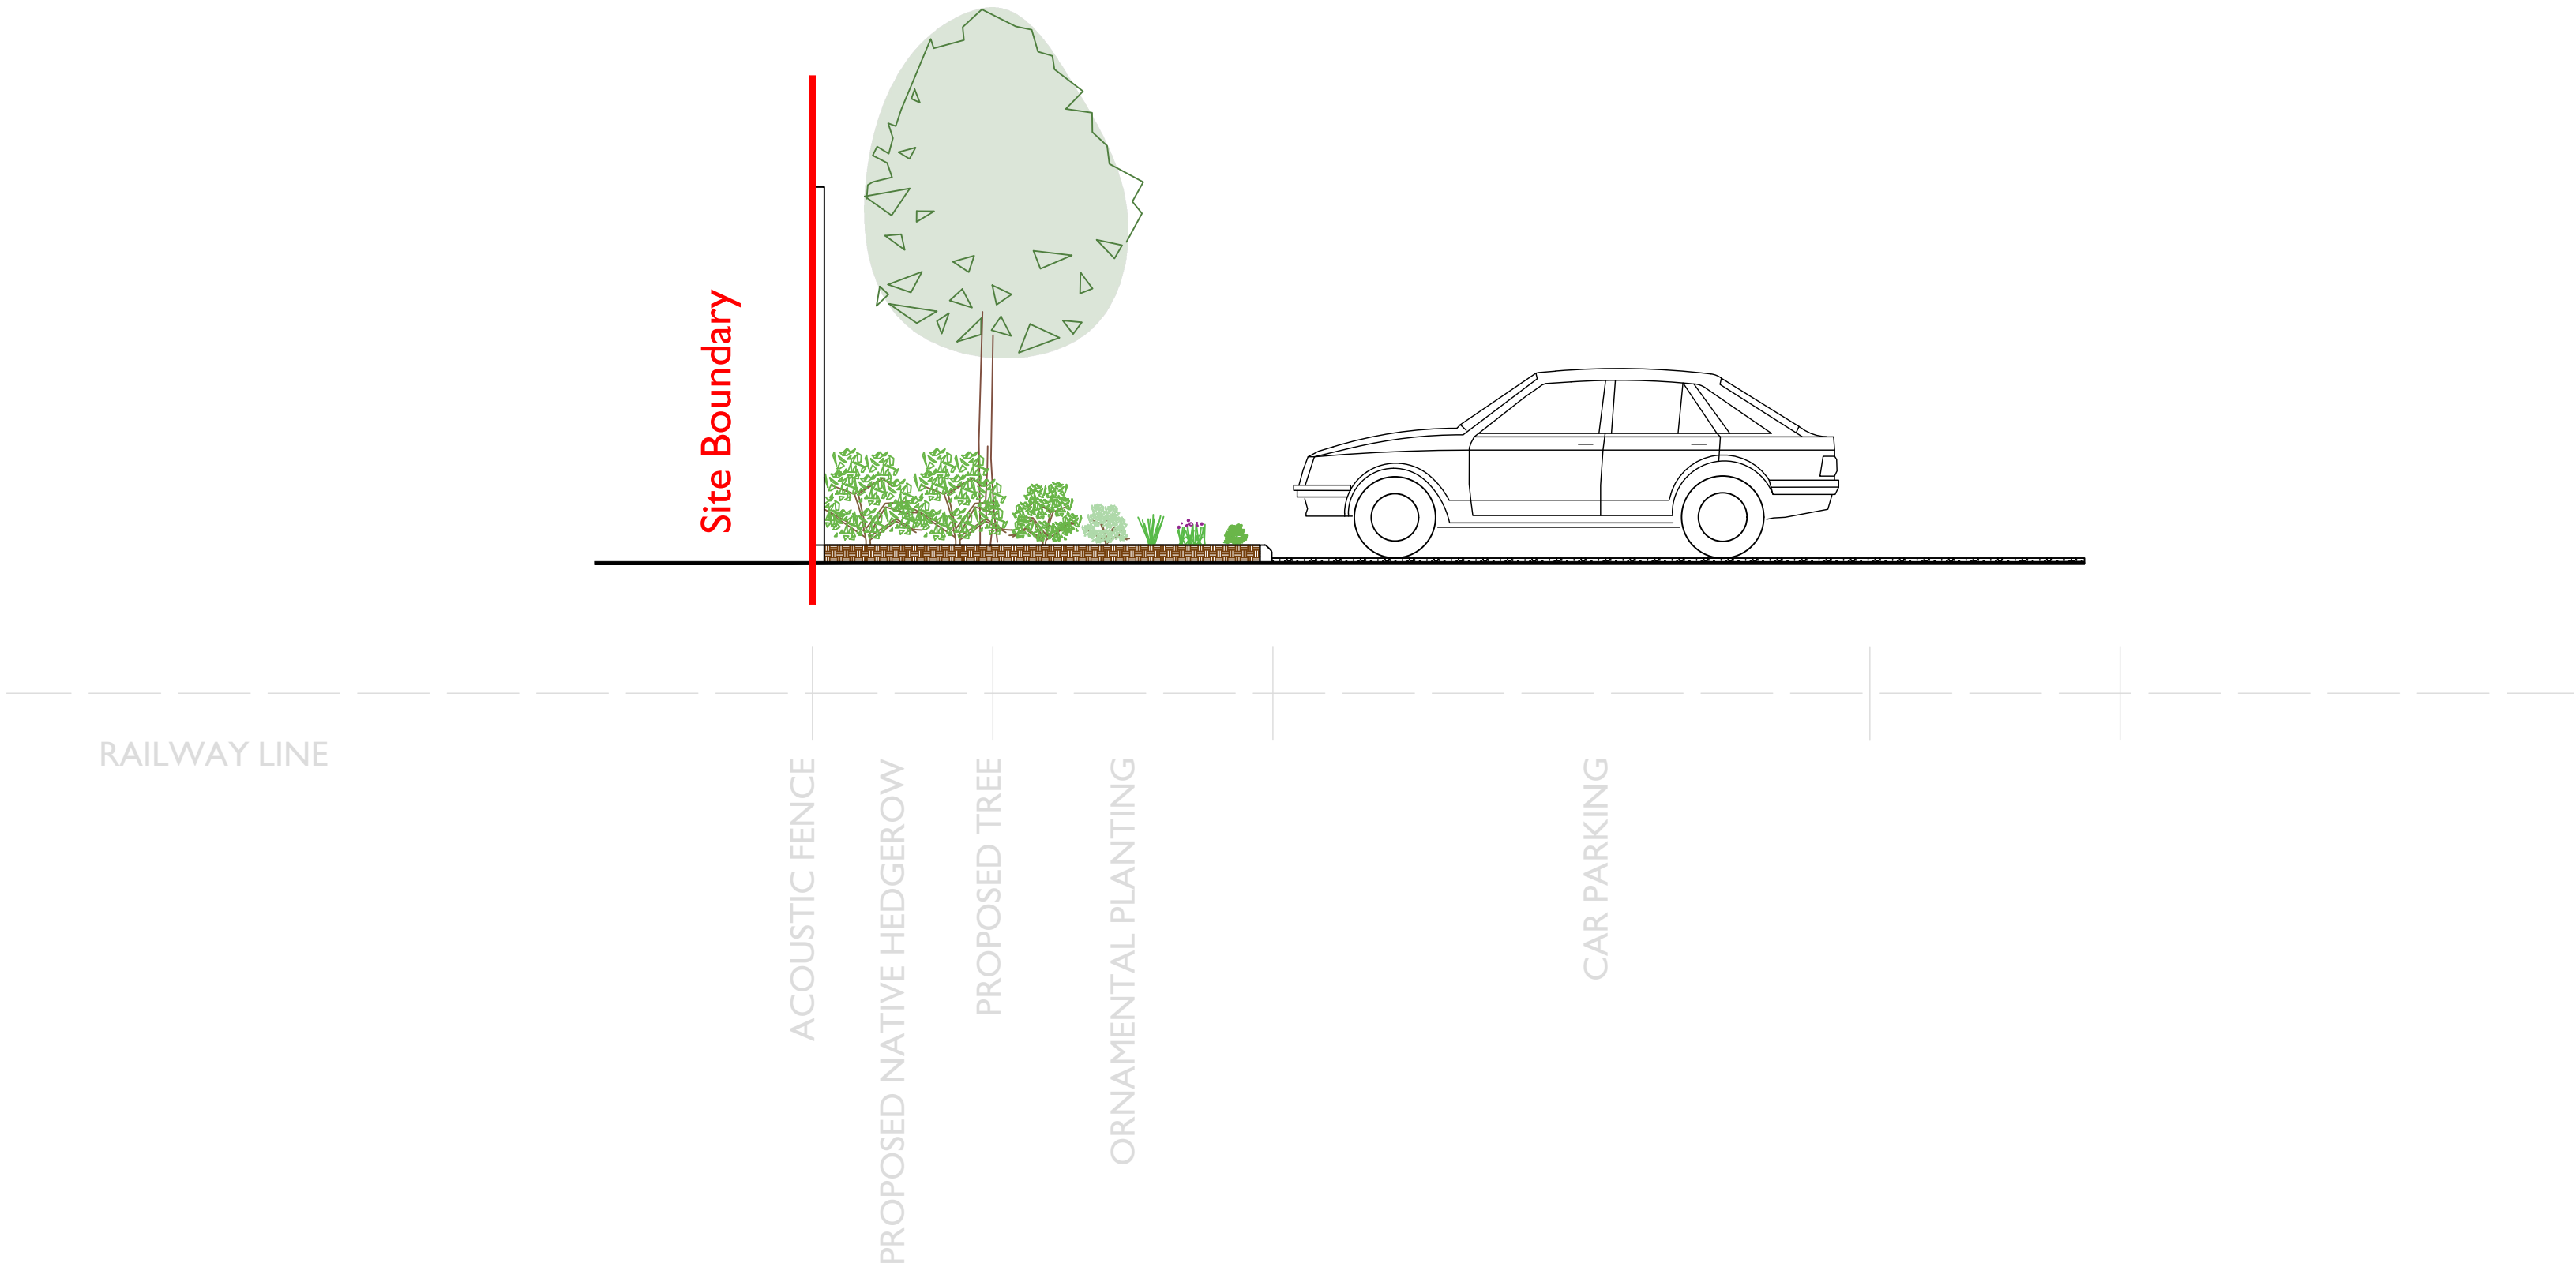

SECTION AA
1st year after installation

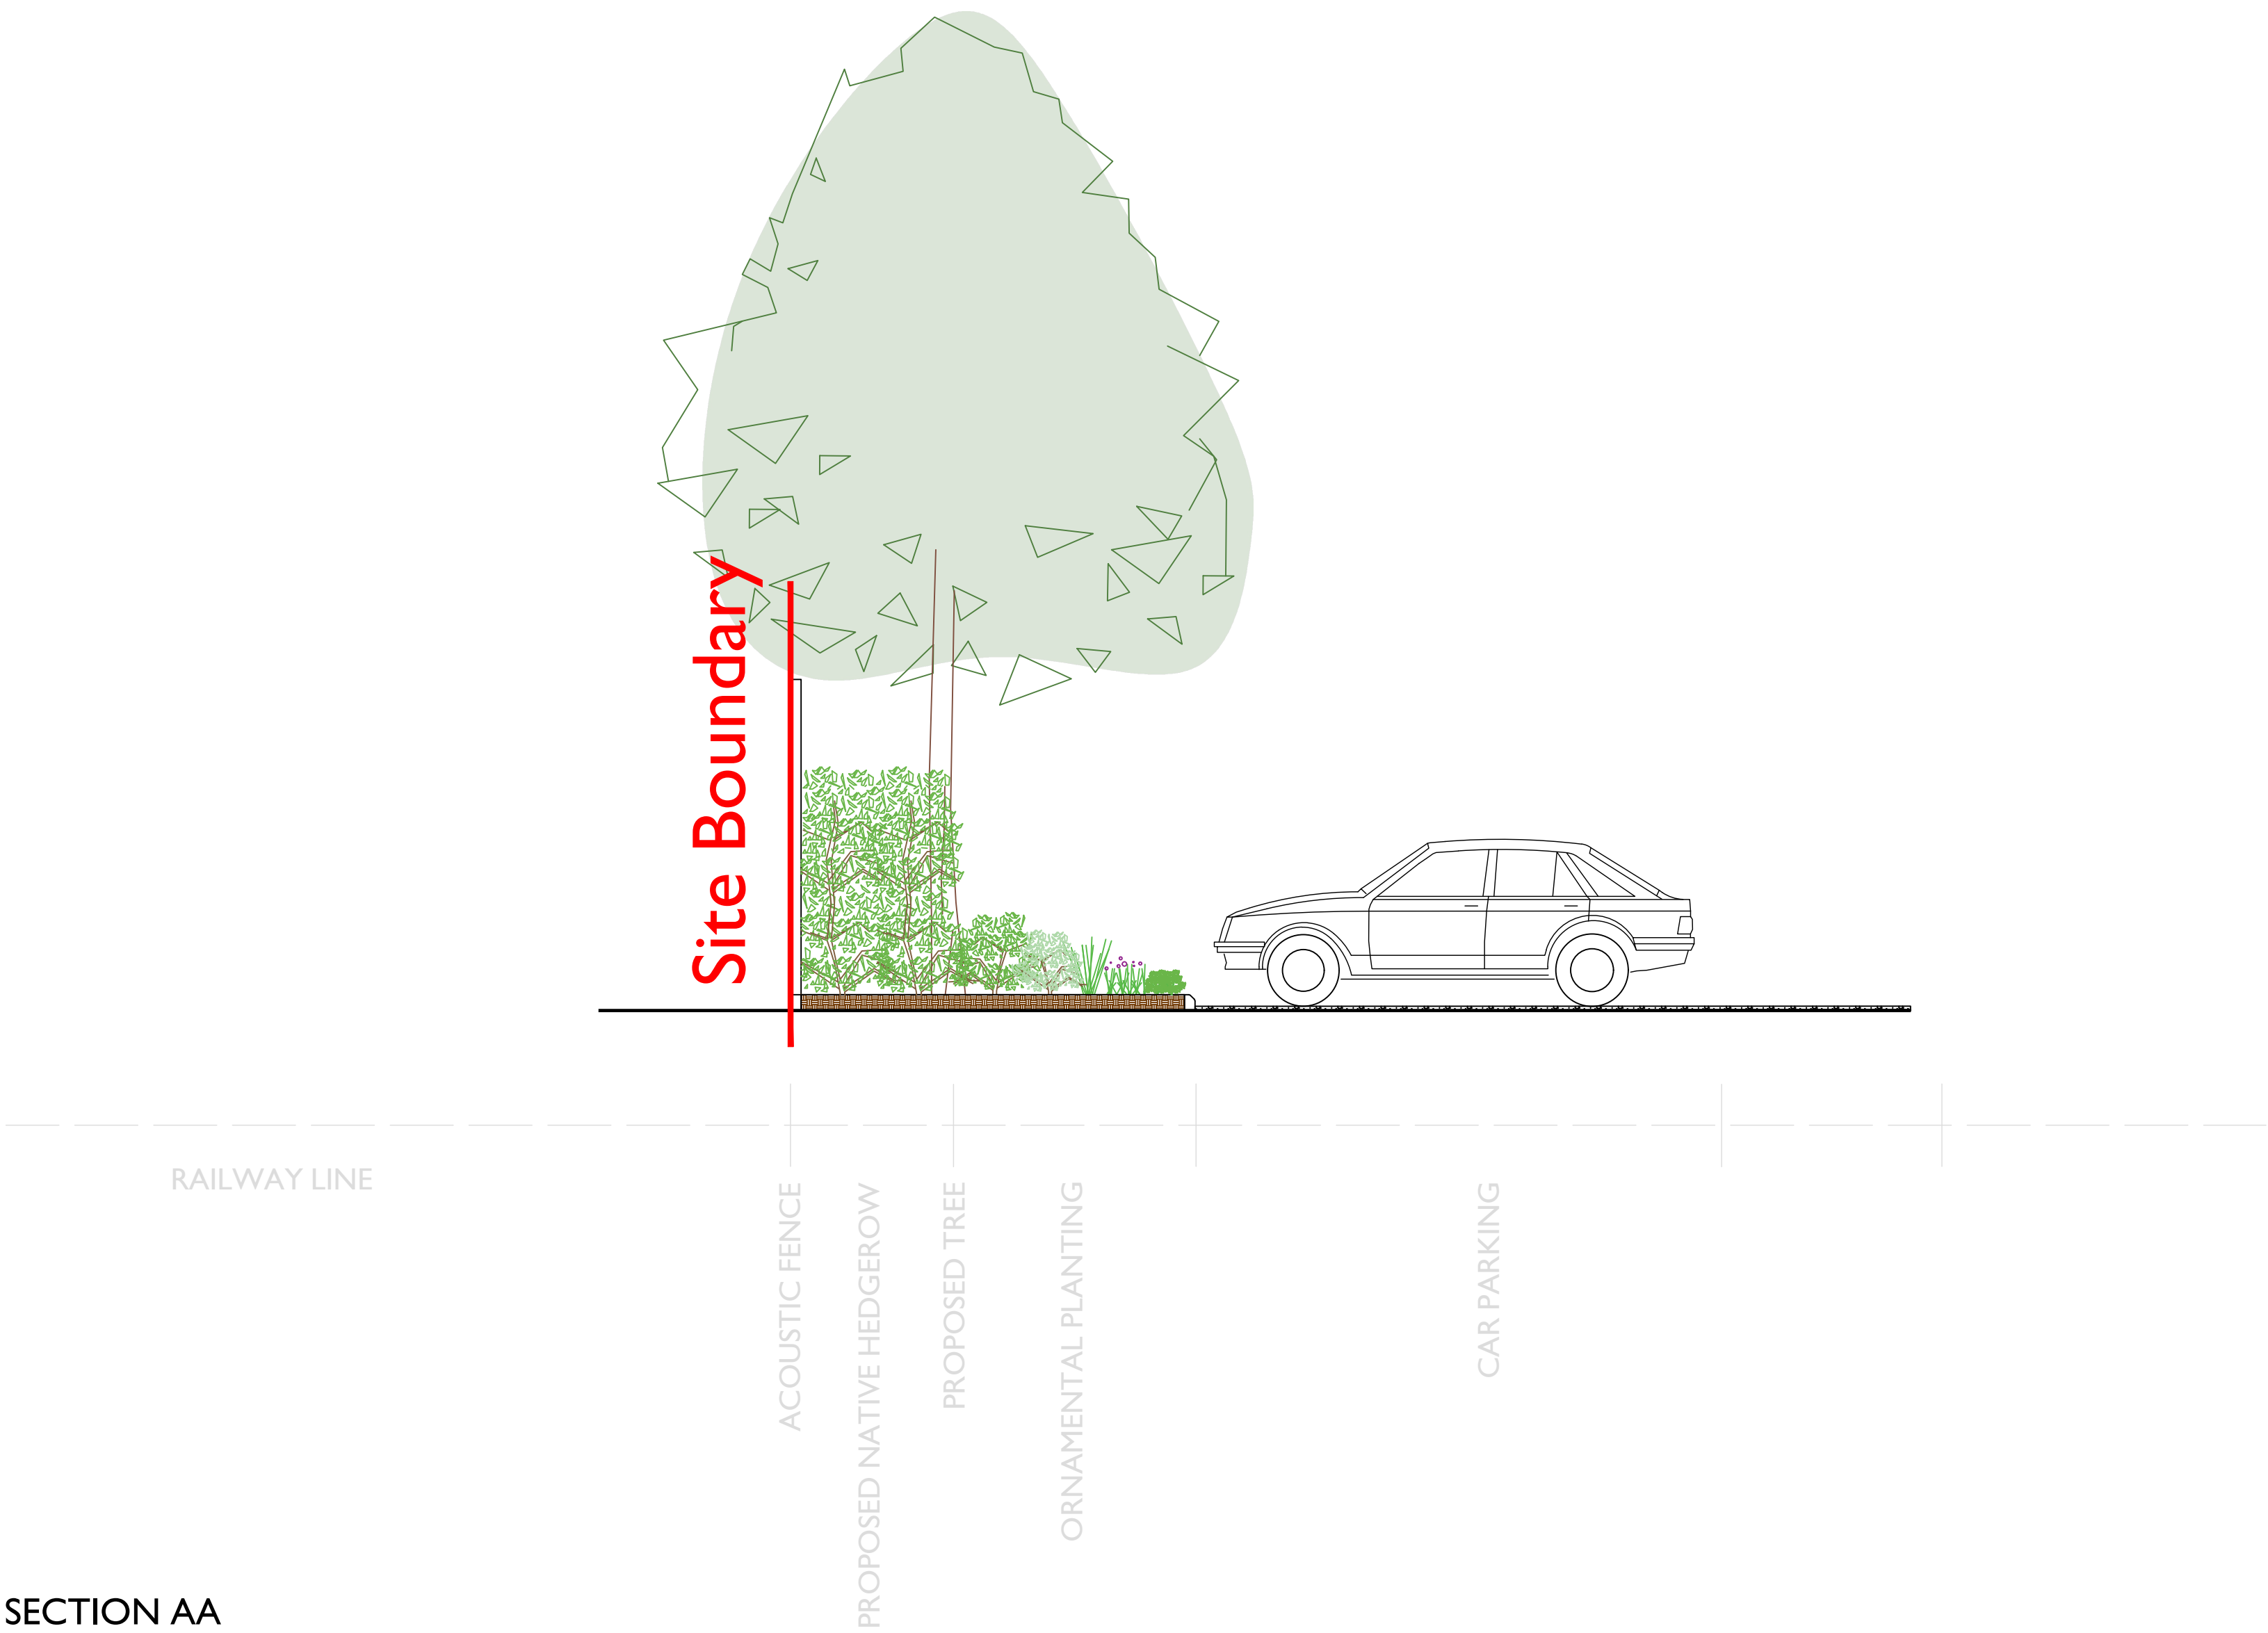

SECTION AA
5 years after installation

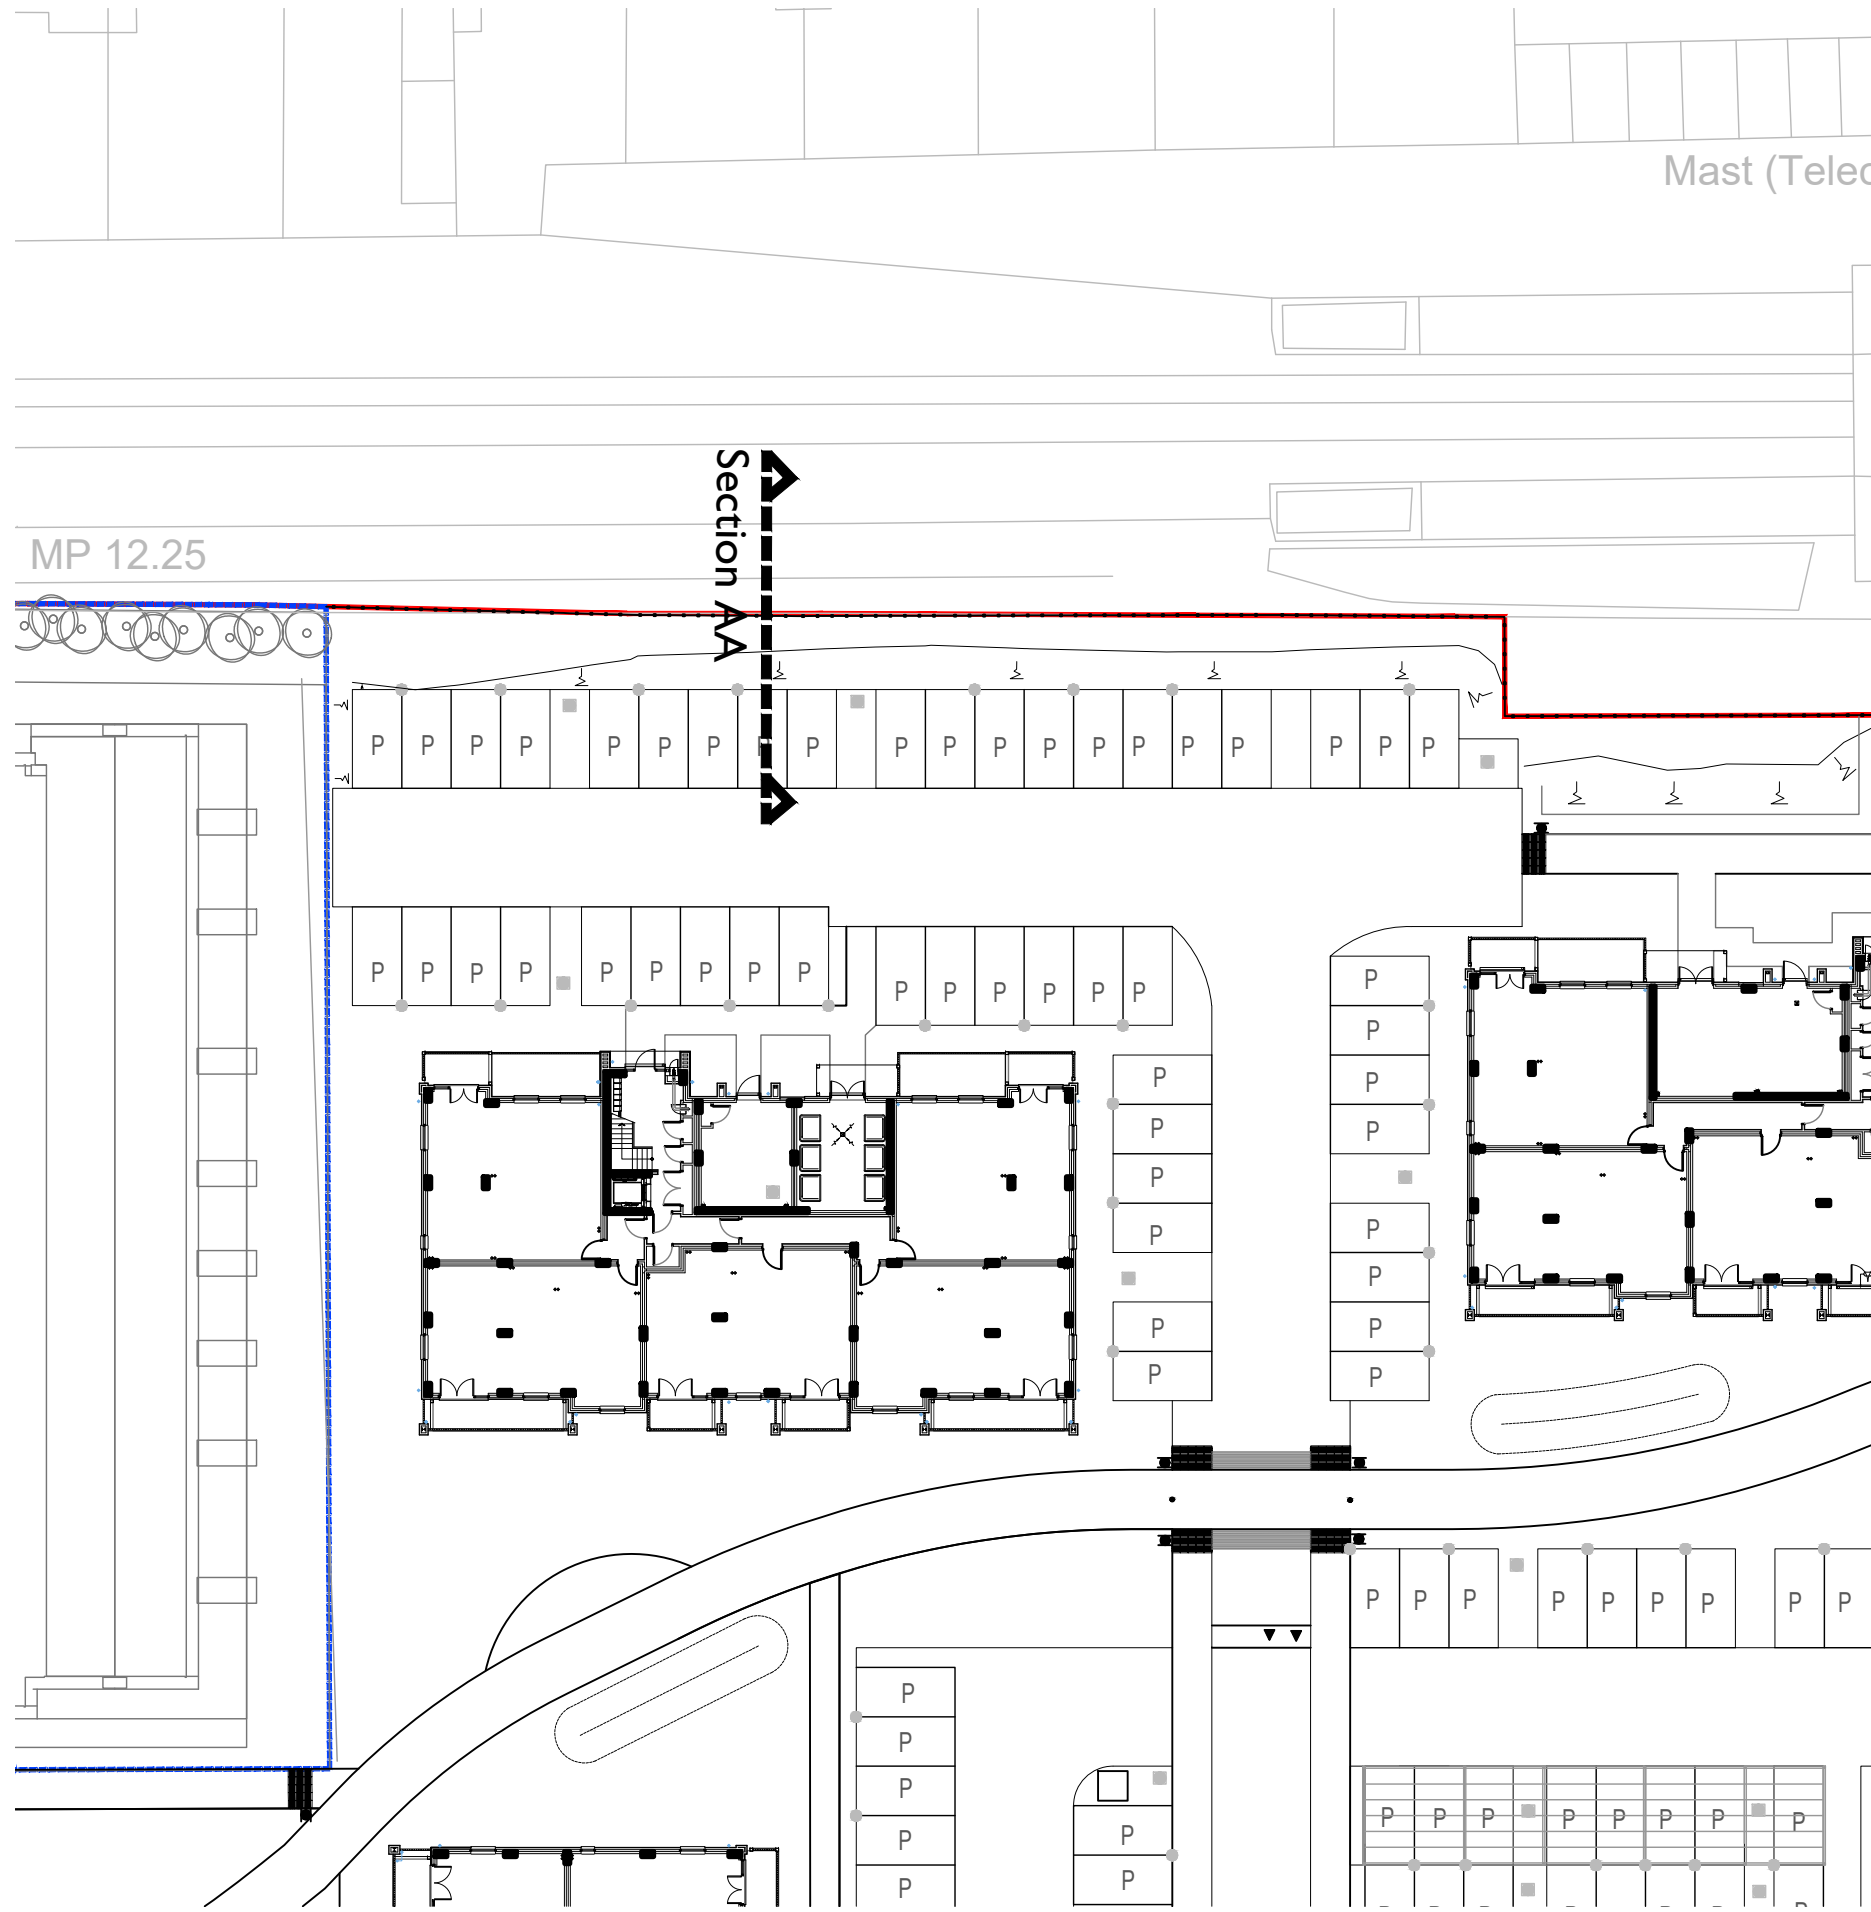

Location plan
Not to scale

Scale @ A1:
0 0.5 1 1.5 2 2.5m
Scale 1:50

NORTH

Rev	Date	Drawn	Checked

Date: 20.11.25
Drawn by: RA
Checked by: JM
Org No: GLS_030_121_1401
Rev:

Green Landscape Studio Limited - The Lakeside Centre, Lakeside Country Park, Wide Lane, Eastleigh, Hampshire - Telephone 01276 450039 - www.gstudio.co.uk
This drawing and the works depicted on the drawings are the property of Green Landscape Studio Ltd and may not be reproduced or created, stored by means of electronic means, by other persons.

FOR PLANNING

Project: Barrington Road, Durrington-on-Sea
Title: Acoustic Fence Section AA

Client: Bellway

