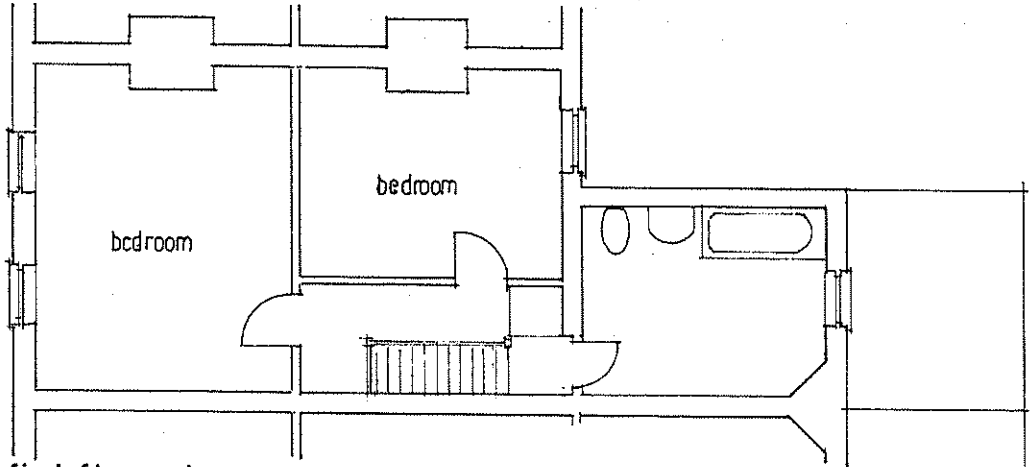

first floor plan

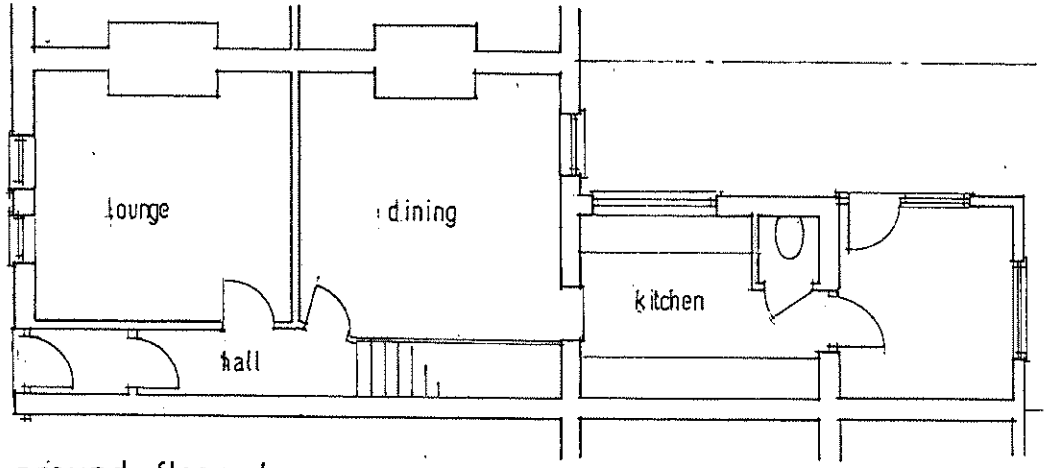

ground floor plan

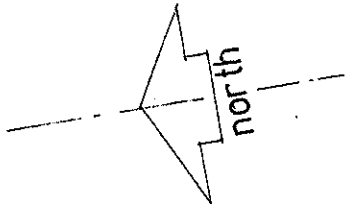

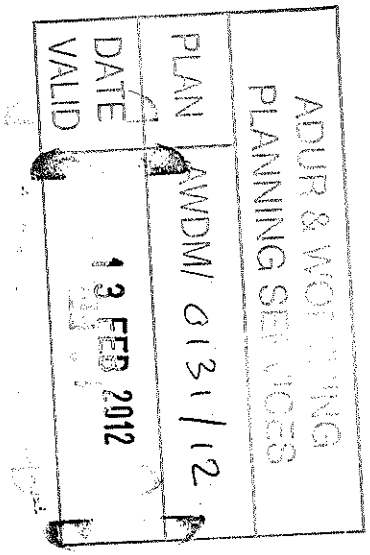

GEOFFREY LAWRANCE

CHARTERED ARCHITECT
DIP. ARCH. RIBA

32 PARKSIDE
SHOREHAM-BY-SEA
WEST SUSSEX, BN43 6HA

TELEPHONE 01273 462793

32 MIDDLE ROAD SHOREHAM
proposed rear extension

FLOOR PLANS _ (as existing)

SCALE : 1:100
DATE : JAN. 2012
DRAWN : G.L.

dig. no.
01.12.10