

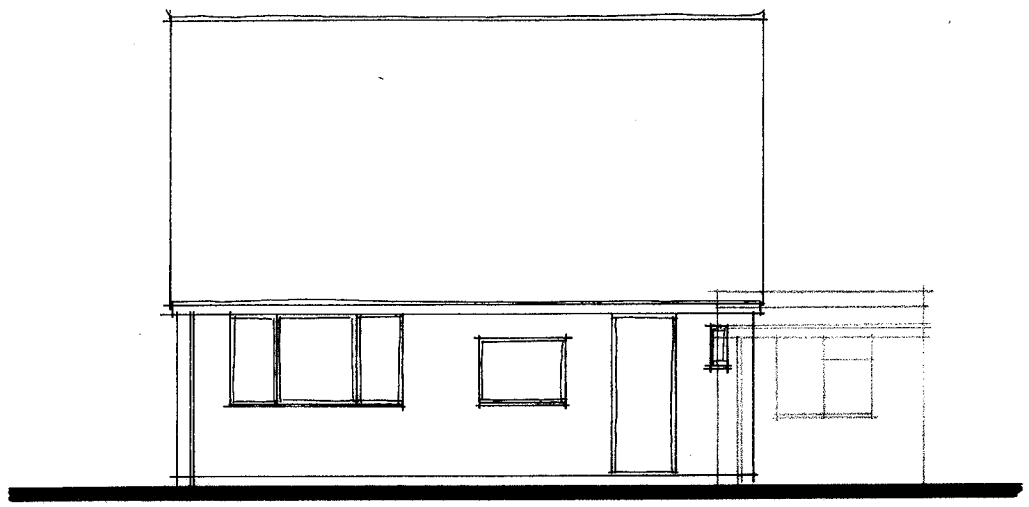



Existing rear elevation.

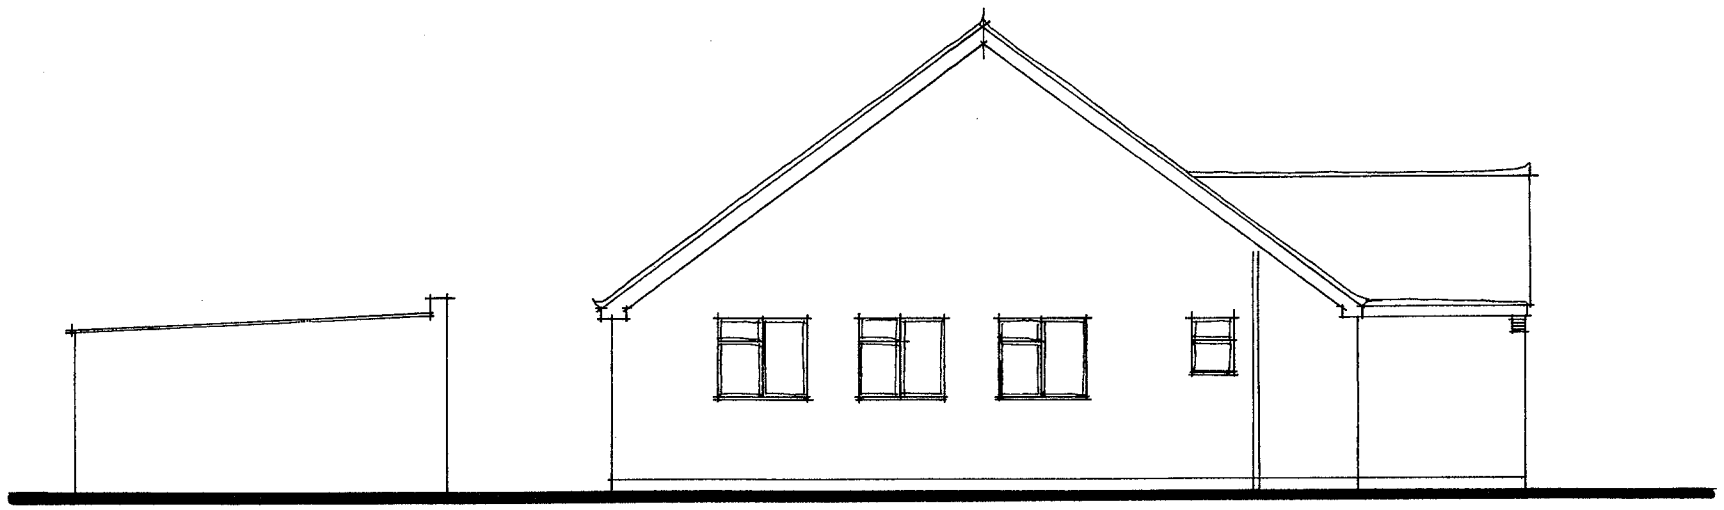

Existing Side Elevation.

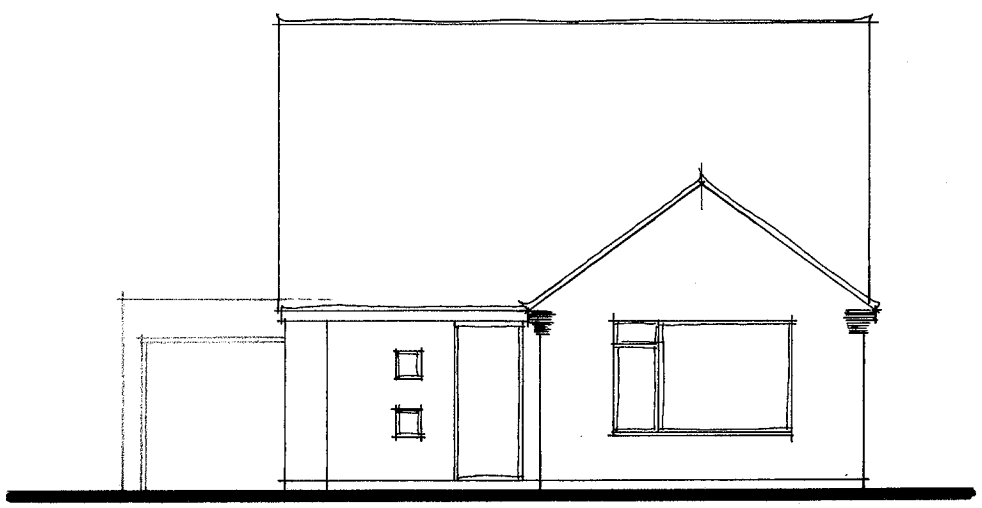

Existing Front Elevation.

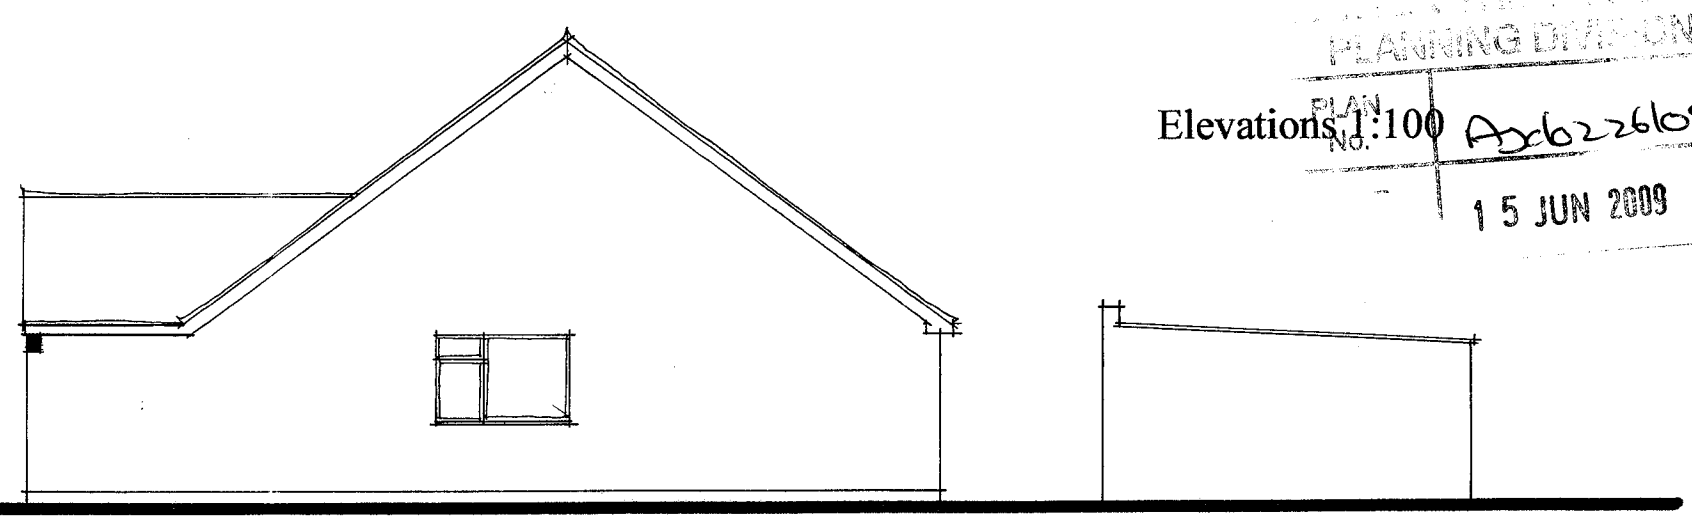


Existing Side Elevation.


Elevations 1:100

PLANNING DIVISION
PLAN NO. A/06/226609
15 JUN 2009

Floor Plan 1:100

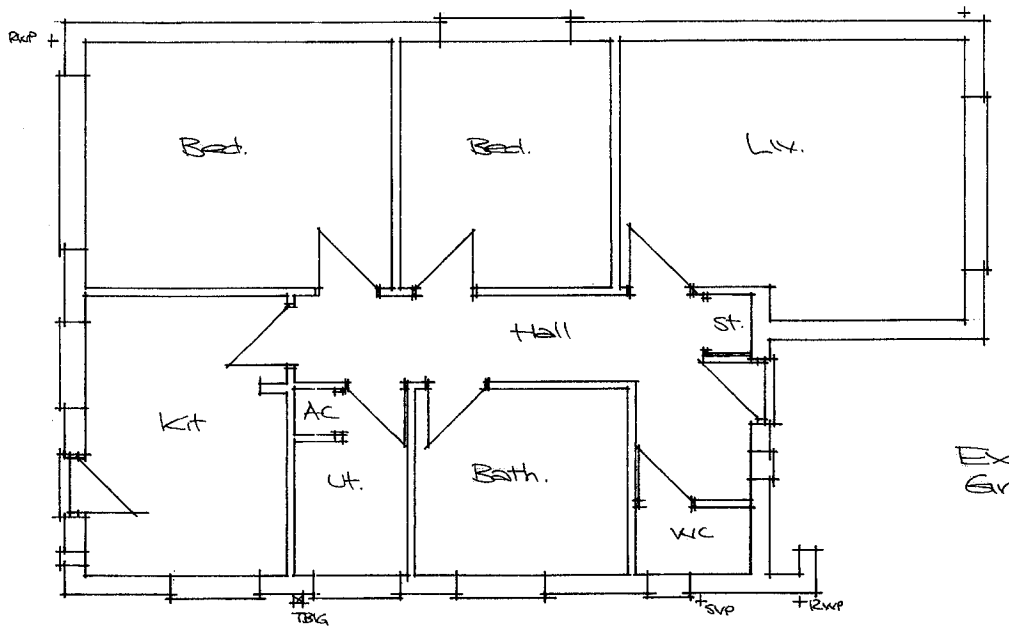

Existing Ground Floor Plan.

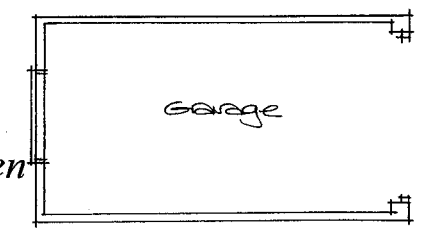

Boundary

Boundary

Proposed rear extension: *For Mr & Mrs Allen*
2 SILVERDALE DRIVE, SOMPTING,
WEST SUSSEX BN15 9SH

Paul Trussler
44 Firle Road
Lancing
West Sussex
BN15 0NZ

Drawing No. 29/375/1