ADUR DISTRICT COUNCIL
PLANNING DIVISION
PLAN No. AJC0226109
DATE 15 JUN 2009

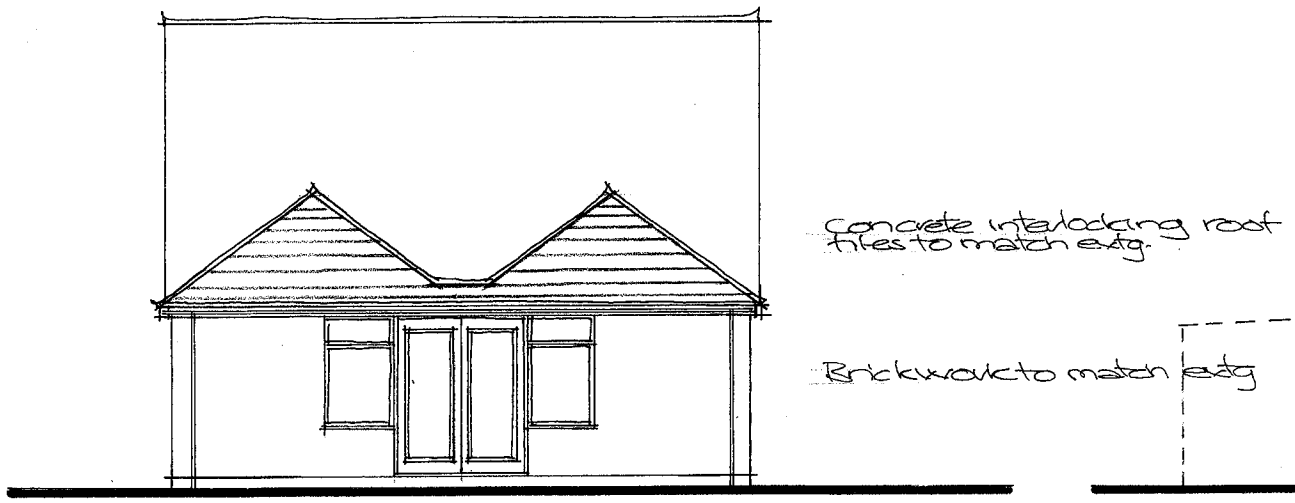

Proposed Rear Elevation.

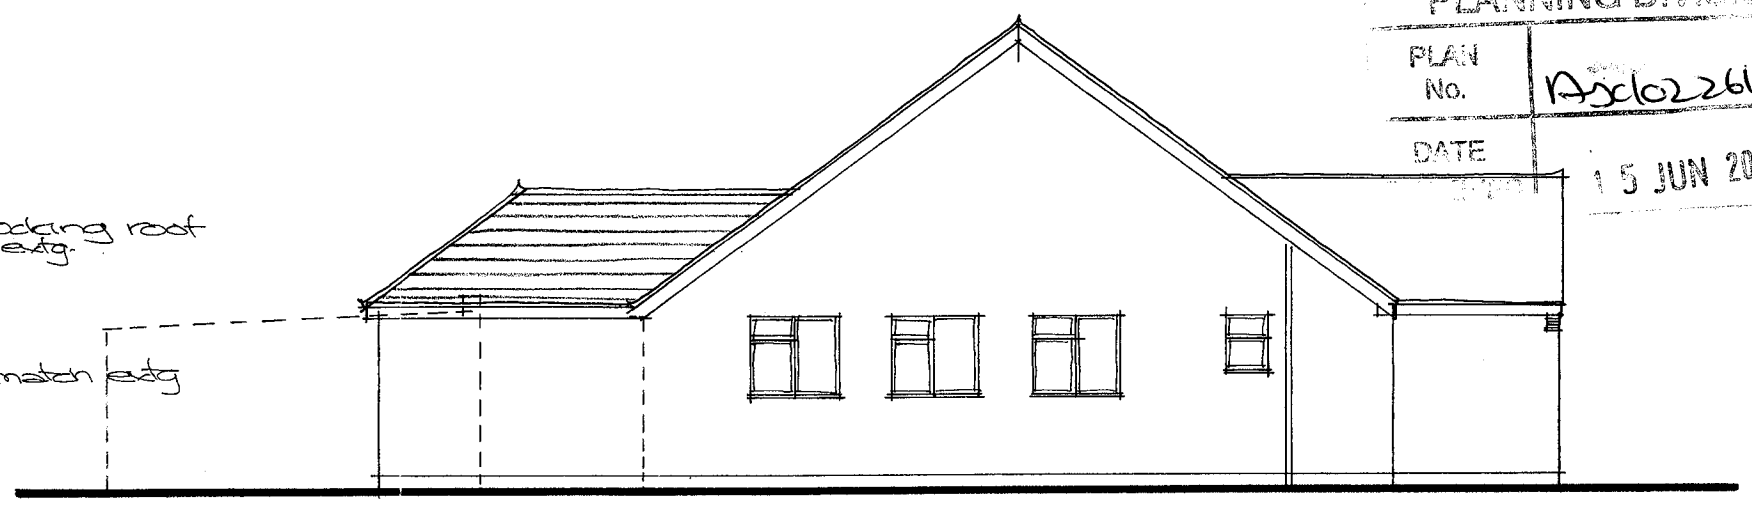

Proposed Side Elevation.

Proposed Elevations 1/100

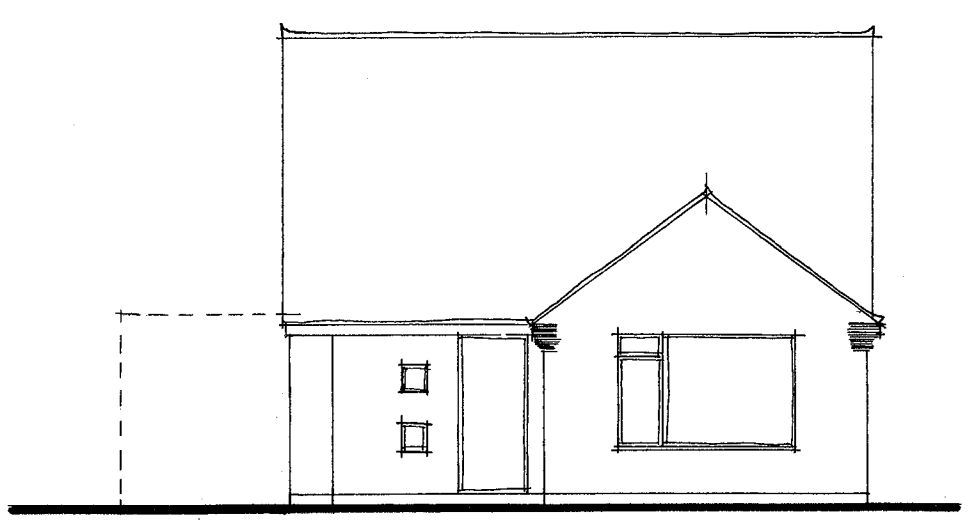

Proposed Front Elevation.

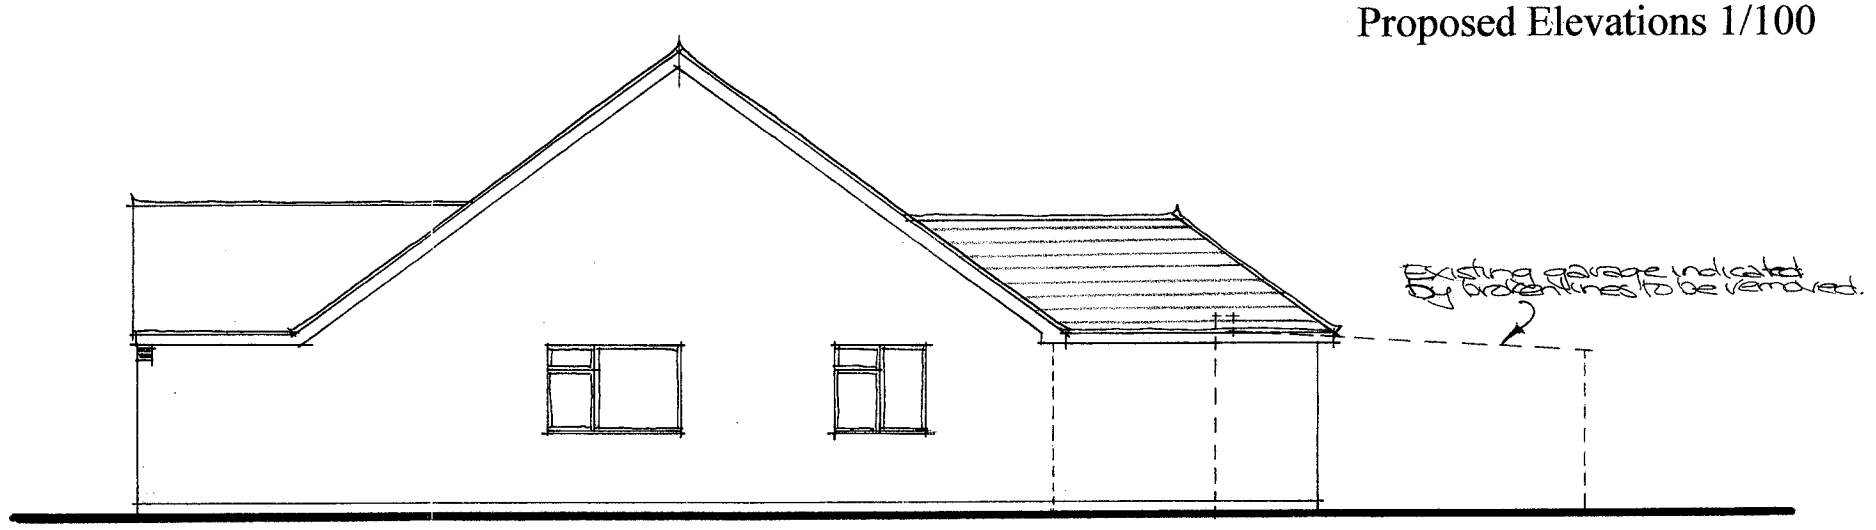

Proposed Side Elevation.

Paul Trussler
44 Firle Road
Lancing
West Sussex
BN15 0NZ

Proposed rear extension: *For Mr & Mrs Allen*
2 SILVERDALE DRIVE, SOMPTING, WEST SUSSEX BN15 9SH

Drawing No. 29/375/2