

REVISION


SCALE 1:100

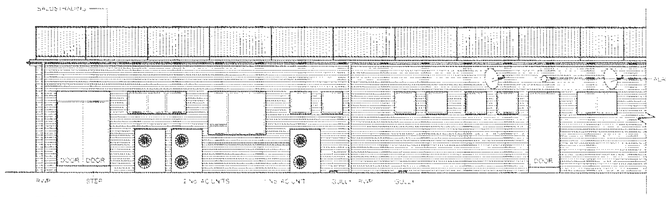


EXISTING REAR ELEVATION A

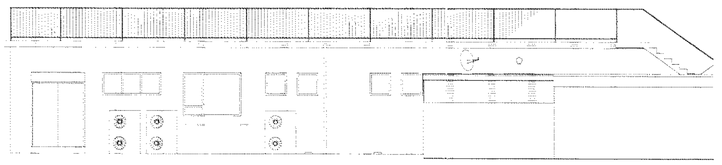

PROPOSED REAR ELEVATION B

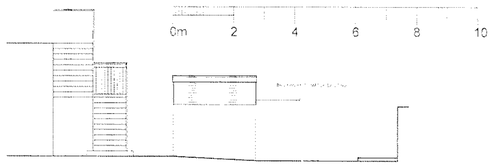


PROPOSED REAR ELEVATION C

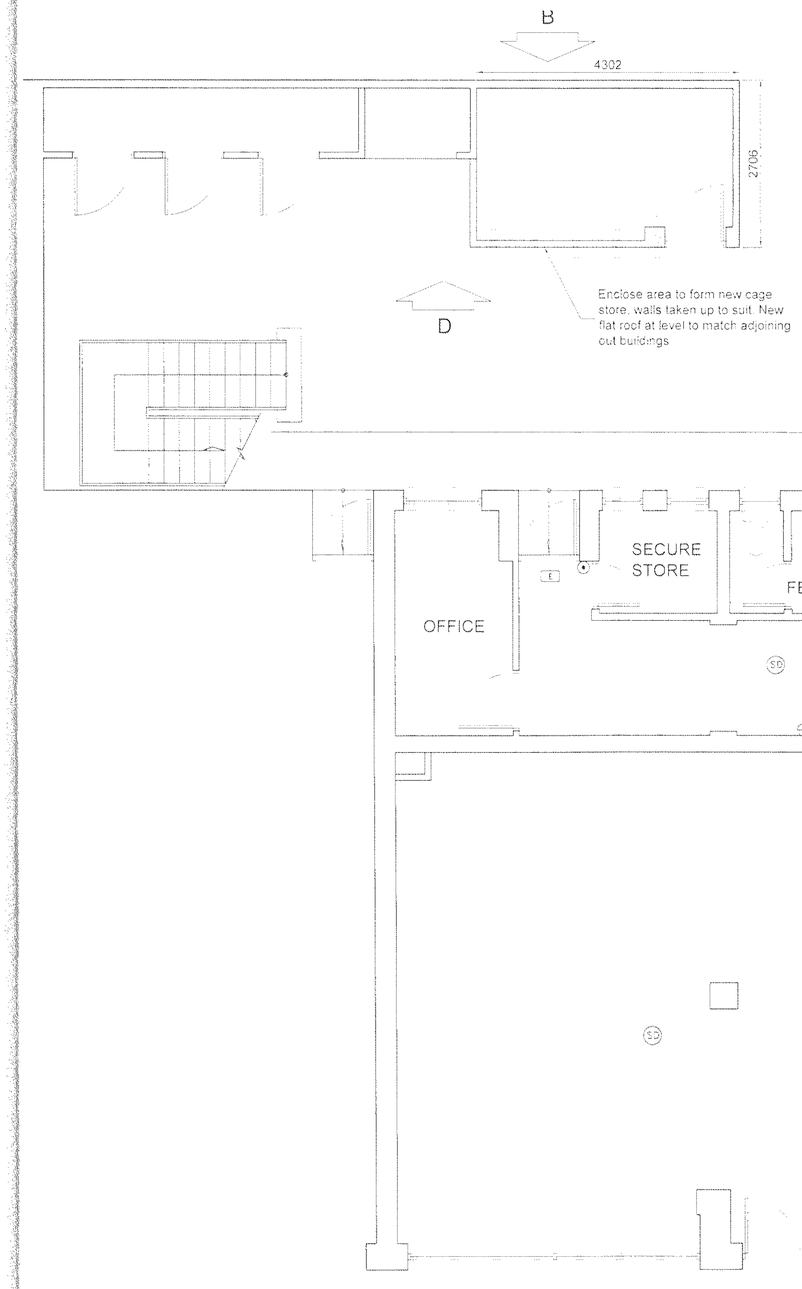

LEGEND

- PIR — PASSIVE INFRA RED DETECTOR
- VP — VISION PANEL IN DOOR
- E — 8 WATT FLUORESCENT 3 HOUR, CEILING MOUNTED EMERGENCY LIGHT FITTING
- FEL — ILLUMINATED DIRECTIONAL FIRE EXIT SIGN
- SD — SMOKE DETECTOR
- BREAK GLASS FIRE ALARM
- FIRE ALARM SOUNDER

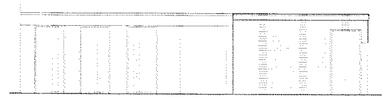


PROPOSED ELEVATION D

PROPOSED GROUND FLOOR PLAN

NOTE: DIMENSIONS TO SALES AREA TAKEN BETWEEN FITTINGS

SCALE 1:50

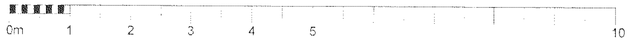

ASHFORD BOROUGH COUNCIL
PLANNING DIVISION
PLAN No. 09/01269
DATE RECEIVED 24 JUN 2009

Wellsfield Associates
80 High Street,
Hadleigh,
Essex.
SS7 2PB
Tel: 01702 551123
Fax: 01702 558530
wellsfield@aol.com

project

CO-OP SUPERMARKET
59 TEST ROAD
SOMPTING
WEST SUSSEX
BN15 0EN

PROPOSED PLAN

date MAY 09 drawn CJJ

scale 1:50, 1:100 drg no. 1588.02