
ADUR DISTRICT COUNCIL
PLANNING DIVISION
PLAN No. Add/0223/09
DATE RECEIVED 29 JUN 2009

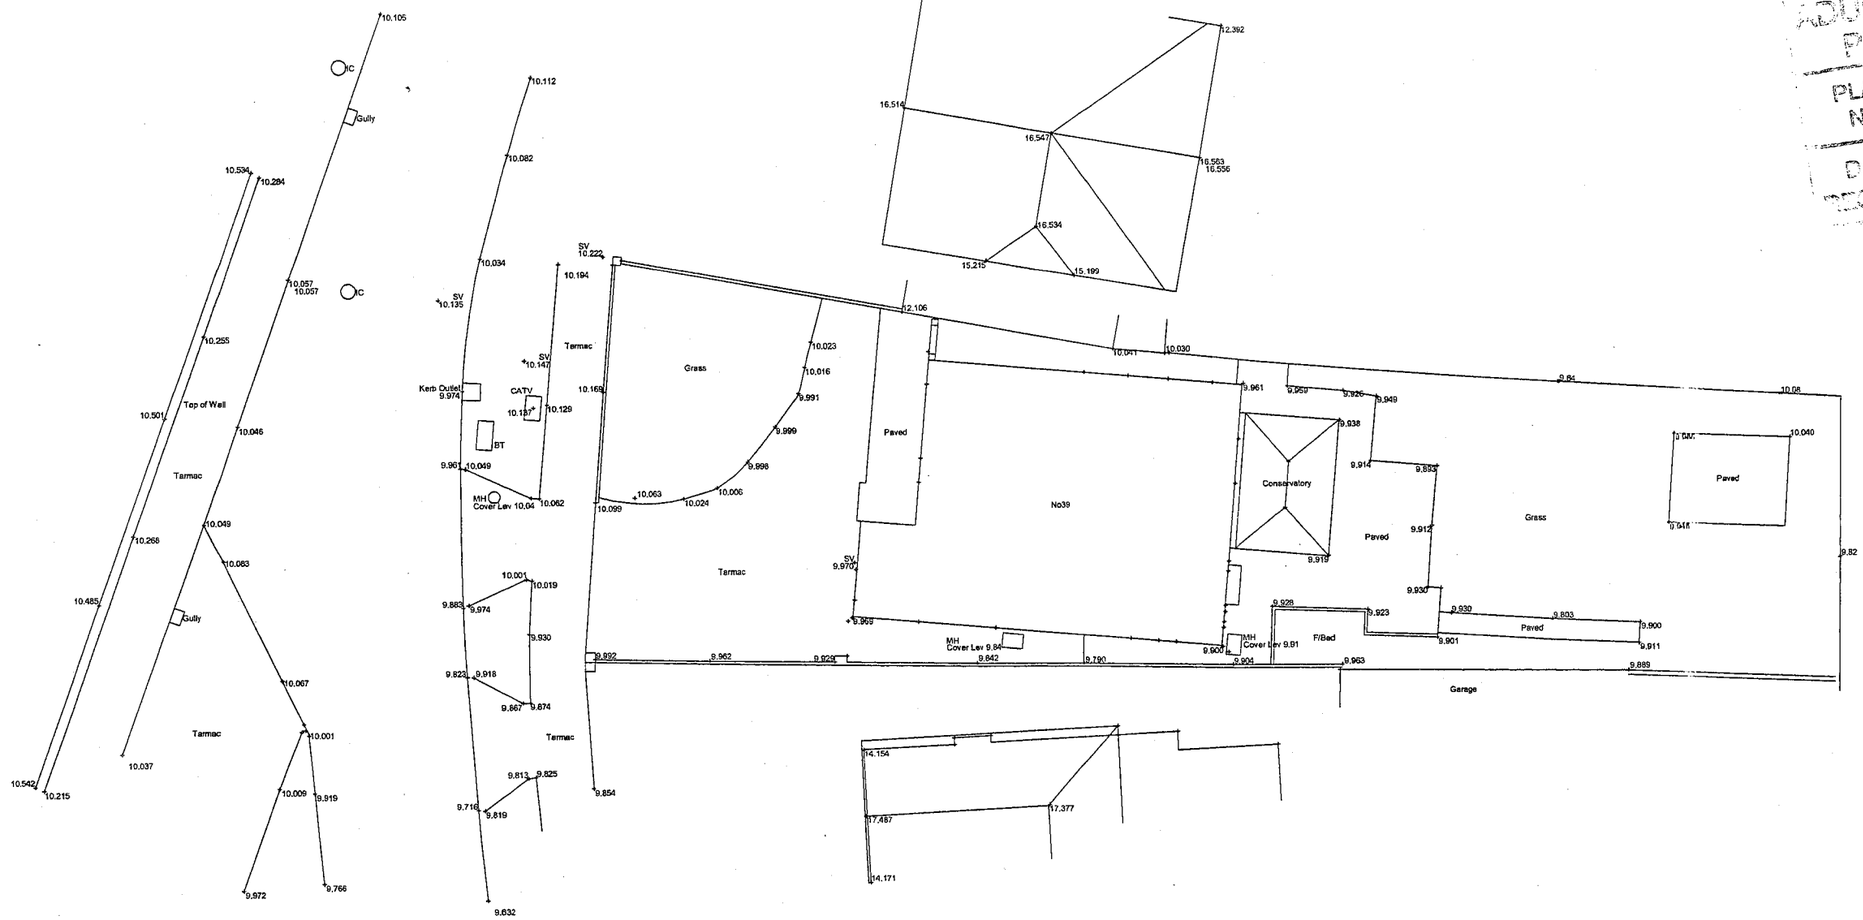

AL02

rev	date

scale		amendment	drawing	
1:200	Computer filename 1	DRAWINGS ARE NOT TO BE SCALED WORK ONLY TO FIGURED DIMENSIONS IF IN DOUBT - ALWAYS ASK	BLOCK PLAN AS EXISTING	MEZZO DESIGN LTD
date MAR09				CLOCKTOWER STUDIO PO BOX 2049 STEYNING WEST SUSSEX BN44 3XL
job no 0902	drwg no AL02		39 KINGS WALK SHOREHAM BY SEA BN43 6LG	MEZZO.DESIGN@BTINTERNET.COM TEL 07941 470167

COPYRIGHT IN THIS DRAWING BELONGS TO AND IS VESTED IN MEZZO DESIGN LTD AND MAY NOT BE REPRODUCED OR DISTRIBUTED IN ANY WAY OR FOR ANY PURPOSE WITHOUT THEIR WRITTEN CONSENT. ANY PERSON, FIRM OR COMPANY UNLAWFULLY REPRODUCING OR DISTRIBUTING THIS DRAWING OR IN ANY WAY INFRINGING THE COPYRIGHT THEREIN WILL BE PROSECUTED.