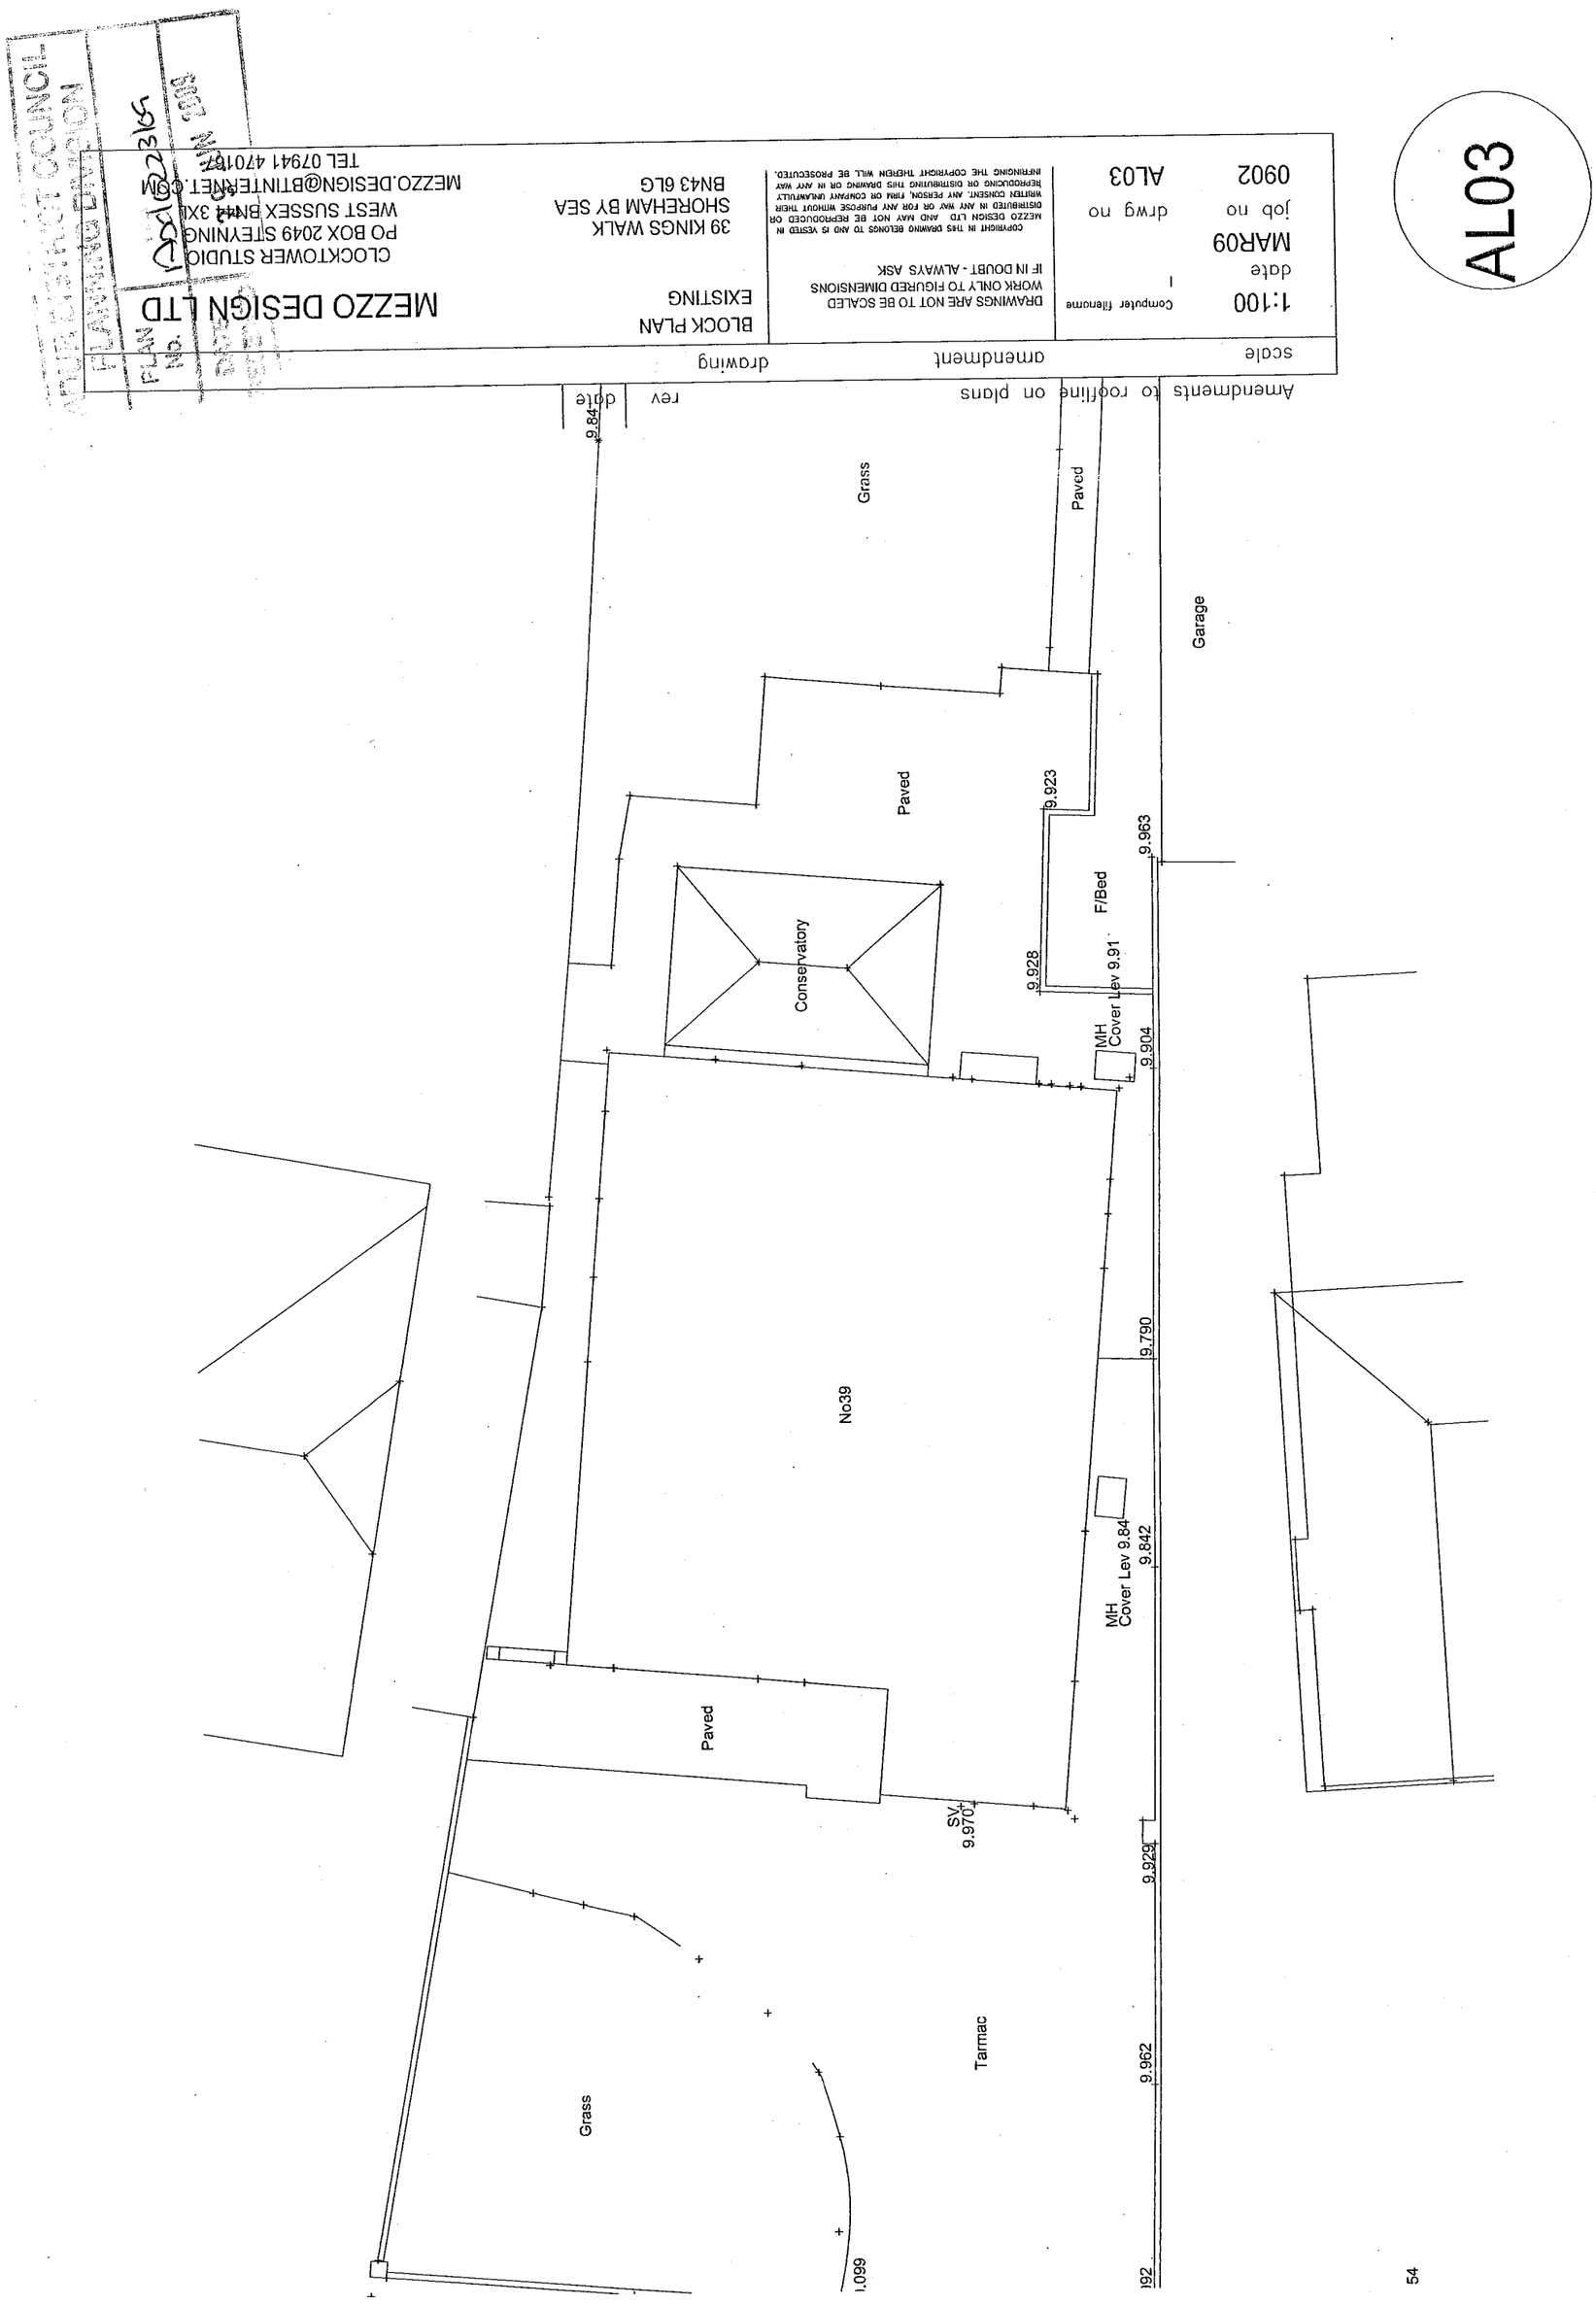

MEZZO DESIGN LTD
CLOCKTOWER STUDIO
PO BOX 2049 STEYNING
WEST SUSSEX BN44 3XL
MEZZO.DESIGN@BTINTERNET.COM
TEL 07941 470167
BLOCK PLAN
EXISTING
39 KINGS WALK
SHOREHAM BY SEA
BN43 6LG
DRAWINGS ARE NOT TO BE SCALED
WORK ONLY TO FIGURED DIMENSIONS
IF IN DOUBT - ALWAYS ASK
COPYRIGHT IN THIS DRAWING BELONGS TO AND IS VESTED IN MEZZO DESIGN LTD AND MAY NOT BE REPRODUCED OR DISTRIBUTED IN ANY WAY OR FOR ANY PURPOSE WITHOUT THEIR WRITTEN CONSENT. ANY PERSON, FIRM OR COMPANY UNLAWFULLY REPRODUCING OR DISTRIBUTING THIS DRAWING OR IN ANY WAY INFRINGING THE COPYRIGHT THEREIN WILL BE PROSECUTED.
1:100
Computer filename
date
MAR09
job no
0902
drwg no
AL03
scale
amendment
drawing
Amendments to roofline on plans
rev
date
Grass
Paved
Garage
Paved
Conservatory
F/Bed
MH Cover Lev 9.91
No39
MH Cover Lev 9.84
Paved
SV 9.970
Tarmac
Grass
9.84
9.923
9.963
9.928
9.904
9.790
9.842
9.929
9.962

AL03