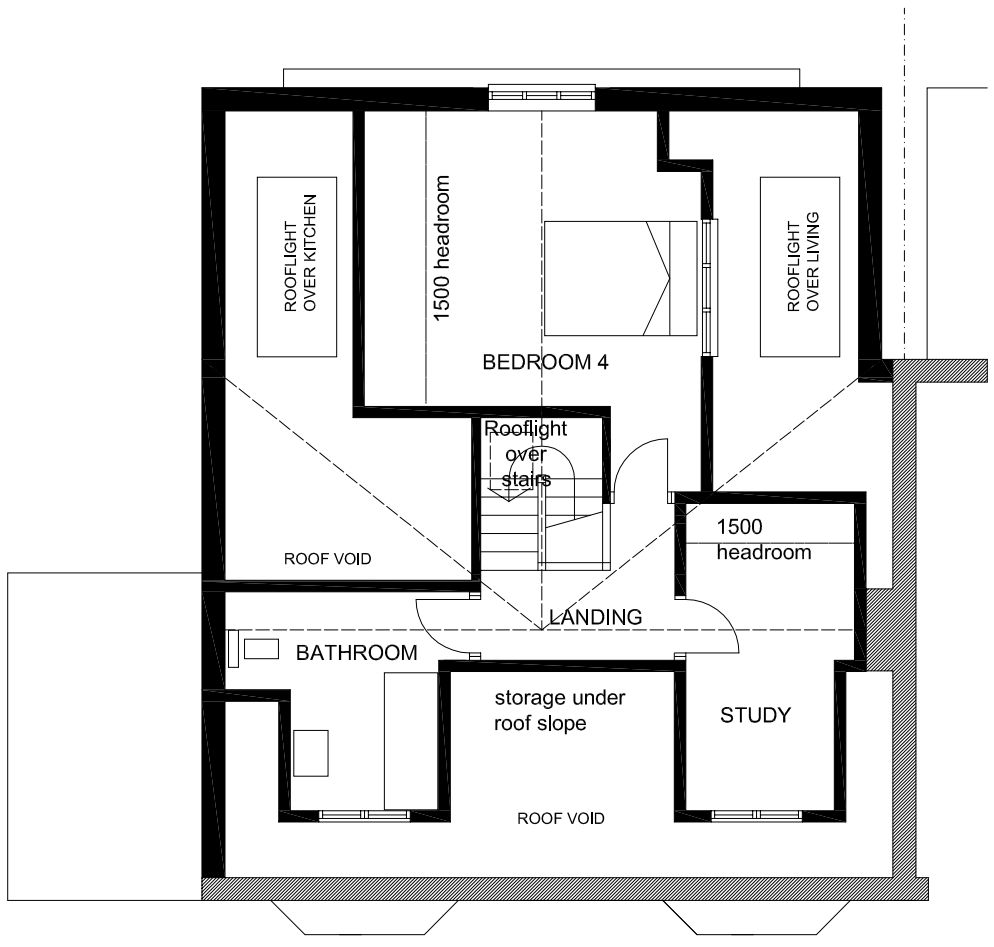
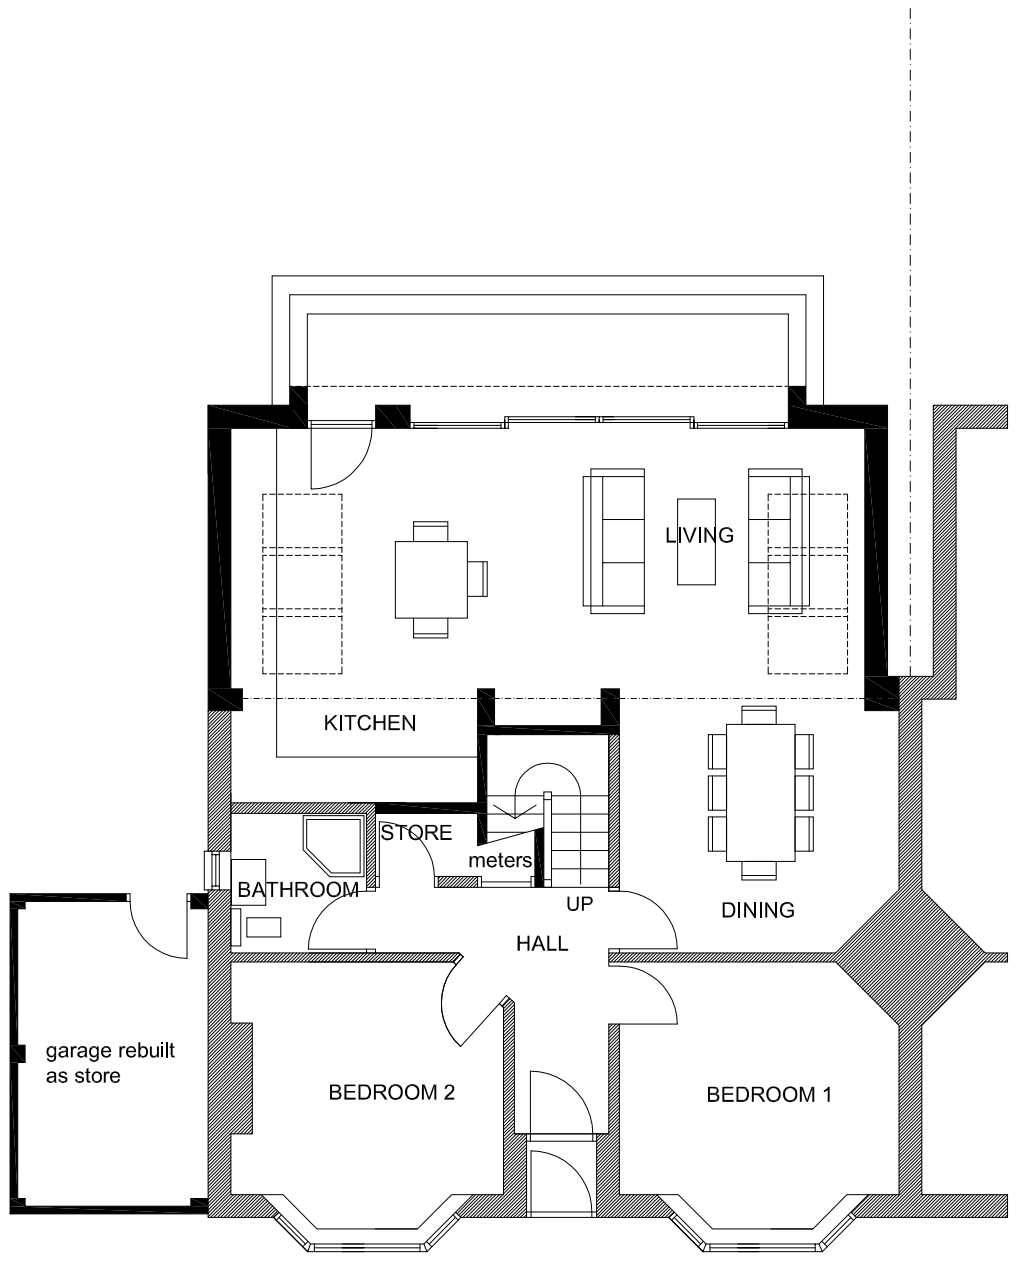
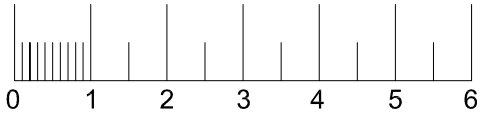


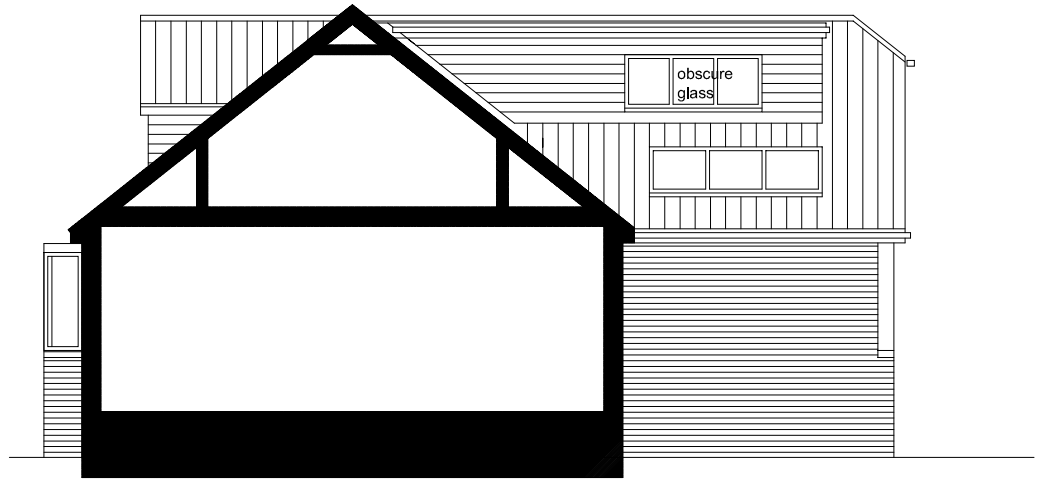

FIRST FLOOR PLAN




GROUND FLOOR PLAN




METRES




EAST ELEVATION



NORTH ELEVATION

**ALTERATIONS AND EXTENSION TO 115 THE CRESCENT SOUTHWICK BN42 4LH**
**FOR MR AND MRS R NICHOLS**

**REVISED PLANS AS PROPOSED AND REVISED EAST ELEVATION**

**RICHARD ROBINSON RIBA**

**RR ARCHITECTS**

**16 MILL LANE, SHOREHAM BY SEA BN43 5AG**
**01273 452 634**

**E-MAIL richard@rr-architects.co.uk**

**DRAWING NO. 20**

**SCALE 1:100 @ A3**

**DRAWN BY RR 10.12.12**

**NORTH**