


# 41 OVERMEAD, SHOREHAM - BY - SEA, BN43 5NS

A residential development for a proposed end-of-terrace house

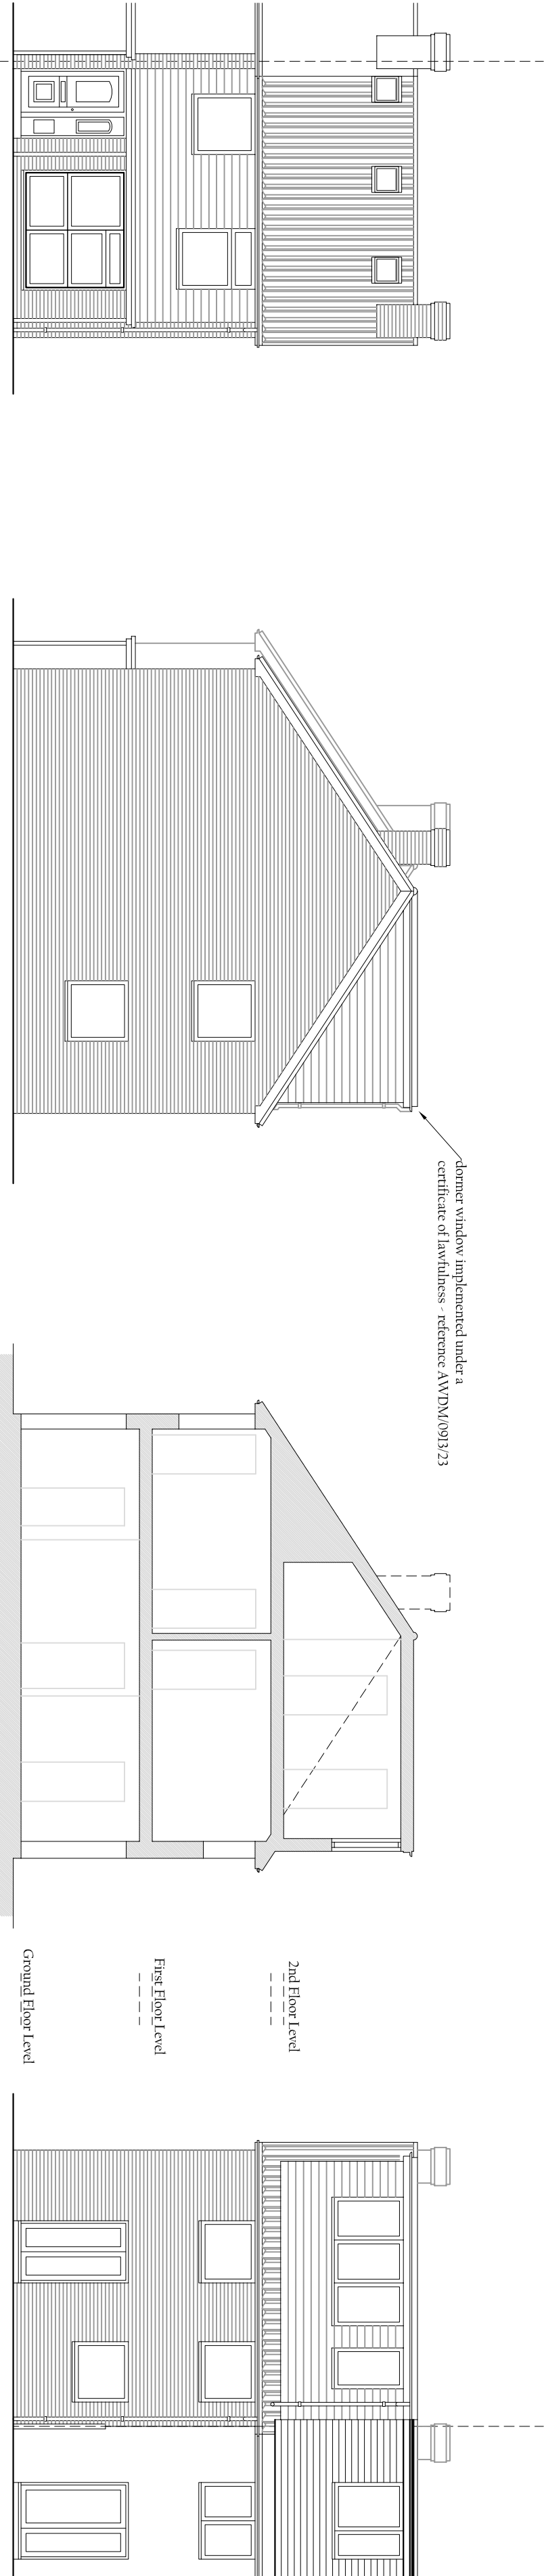


EXISTING SOUTH-EAST FACING (FRONT) ELEVATION 1:100

EXISTING NORTH-EAST FACING (SIDE) ELEVATION 1:100


EXISTING SECTION 1:100

EXISTING NORTH-WEST FACING (REAR) ELEVATION 1:100

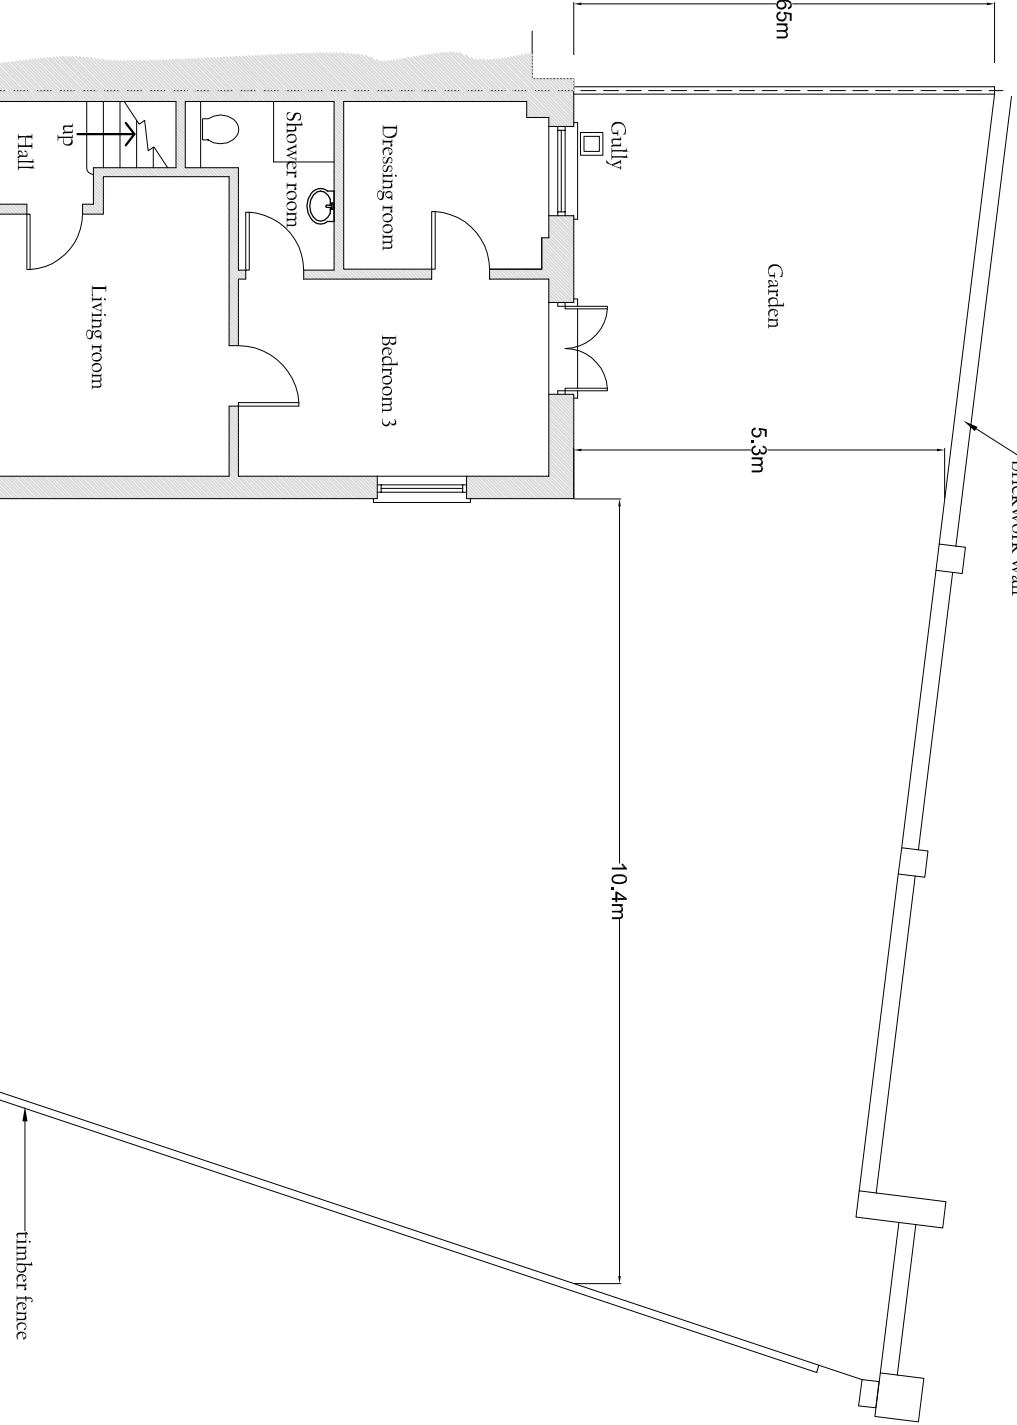


EXISTING FIRST FLOOR PLAN 1:100

Floor Area : 40m²sq


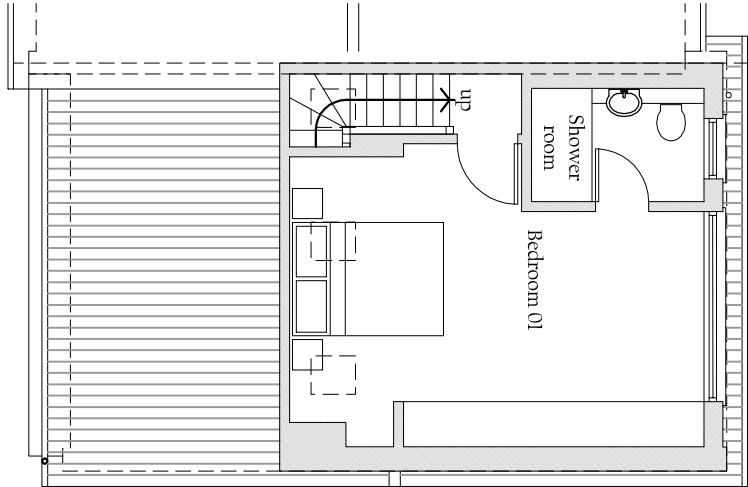


EXISTING 2ND FLOOR PLAN 1:100

Floor Area : 26.35m²sq

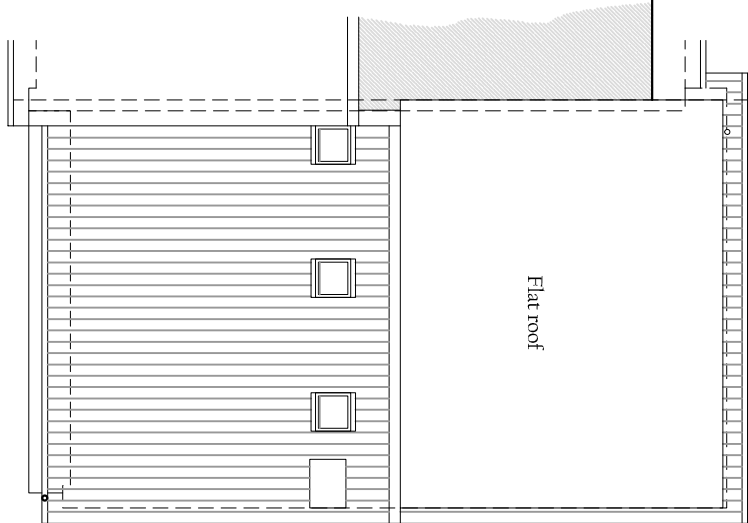

EXISTING ROOF PLAN 1:100

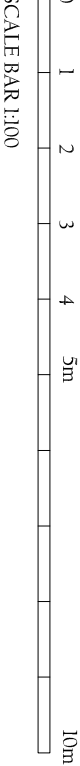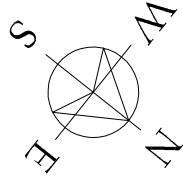

EXISTING GROUND FLOOR (AND SITE) PLAN 1:100

Floor Area : 40m²sq

JAMES BRECKELL : ARCHITECT : ARB : RIBA

89 Old Fort Road, Shoreham by Sea, West Sussex, BN43 5HA Tel 07733 268 297, Email: james@breckell.co.uk