
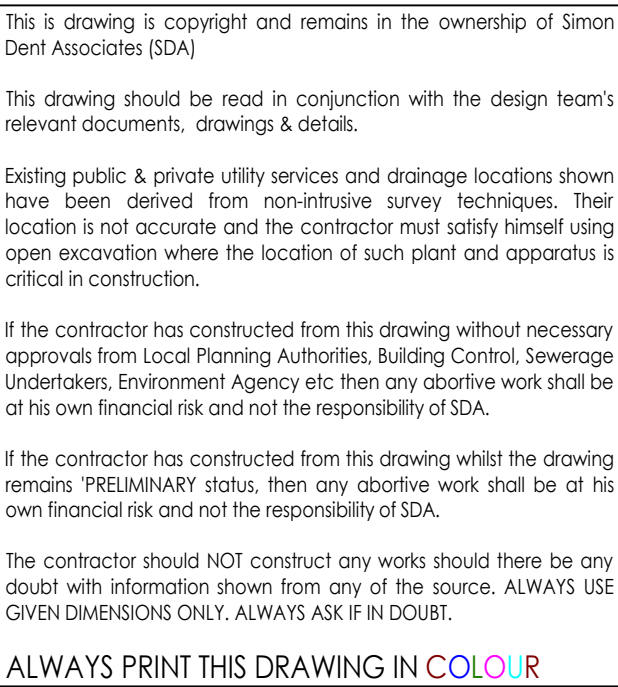


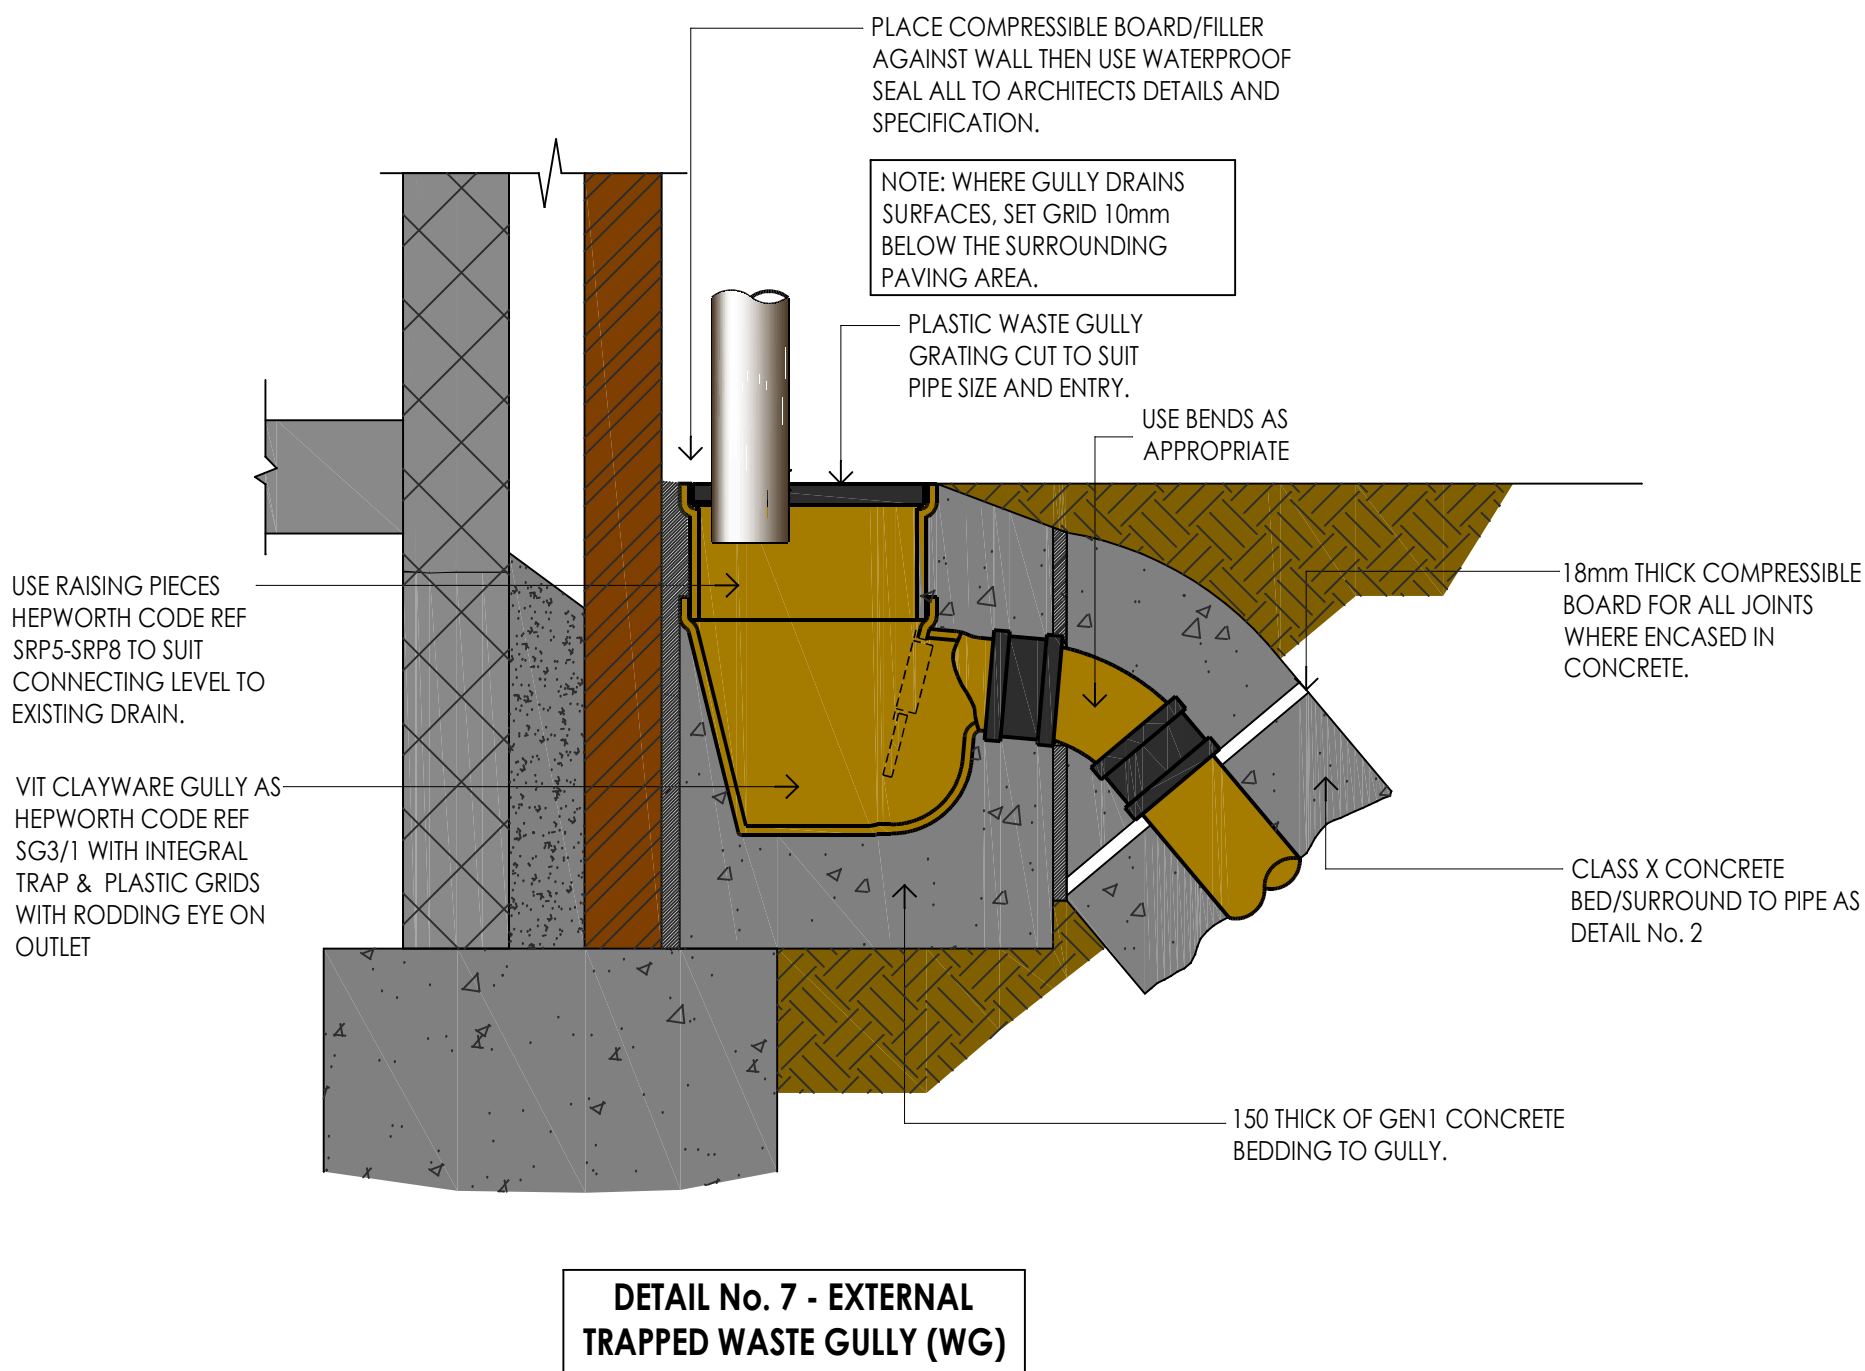

P1	PRELIMINARY ISSUE	21.03.2026	SAD
Rev	Description	Date	Chkd

The logo for Simon Dent Associates features the company name in a serif font, with 'DENT' highlighted in a blue box. Below the name, a list of services is provided: Civil, Infrastructure, SuDS, Flood Risk, Drainage, Rainwater, Sanitation, and Public Health. The text 'Consulting Engineers' is centered below the services. To the left, there are two checkboxes: the first is checked and labeled 'Have Office', and the second is unchecked and labeled 'Goipost Office'. To the right is a circular logo containing a blue water droplet. At the bottom, the website 'simondent@live.co.uk' and the phone number '0754 658 3130' are listed.

Client Luciano Focsan

Project 41 Overmead, Shoreham-By-Sea,
West Sussex BN43 5NS

Drawing title Drainage details - Sheet 2 of 2

Drawing status PRELIMINARY

Project no	Scales	Drawing no	Rev
26002	A1 - 1:10 A3 - 1:20	201	P1