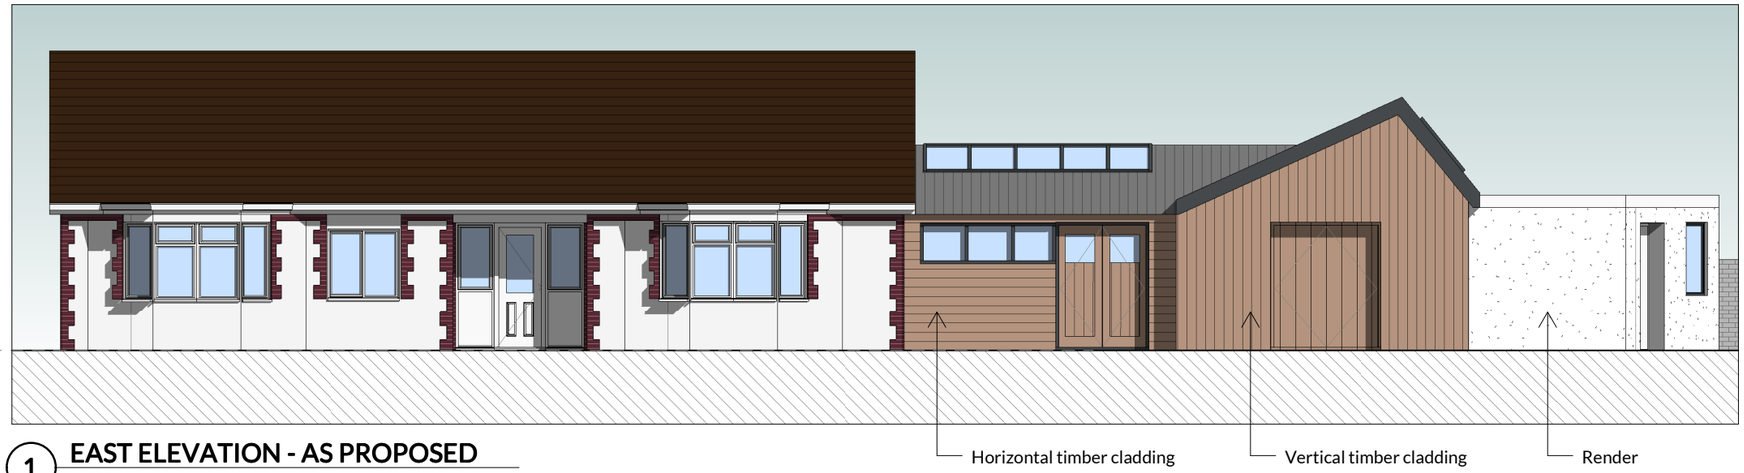

1 EAST ELEVATION - AS PROPOSED

1 : 100

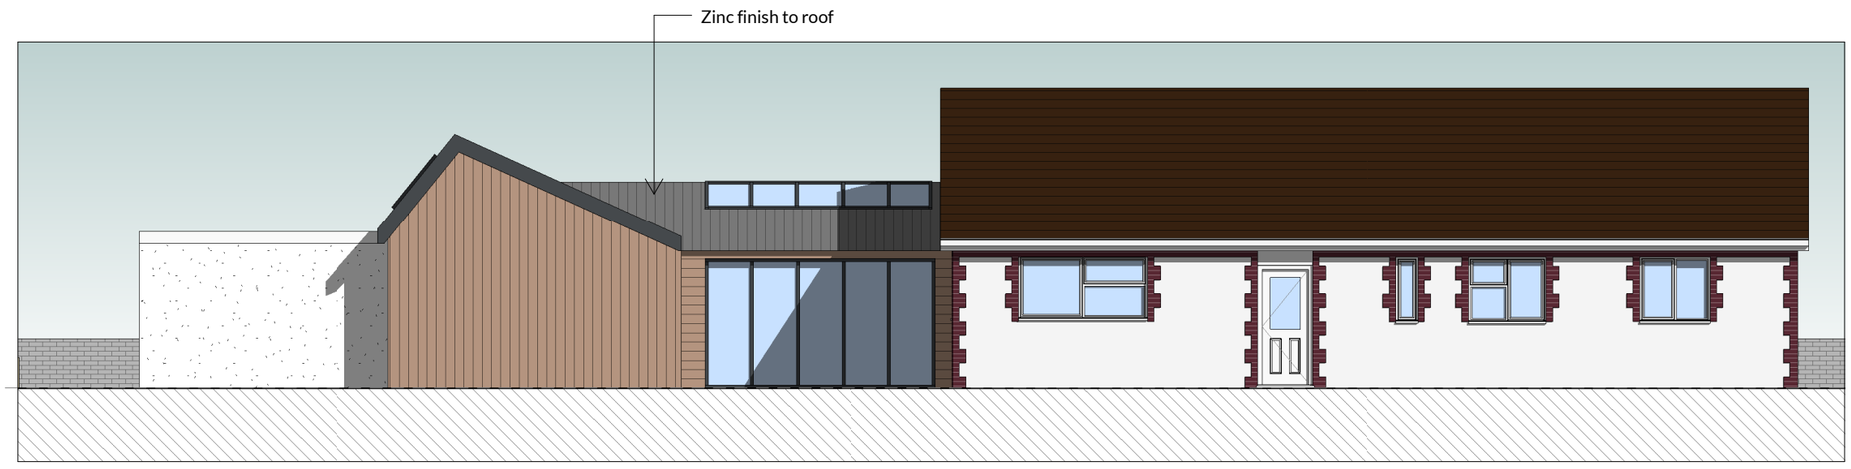

2 WEST ELEVATION - AS PROPOSED

1 : 100

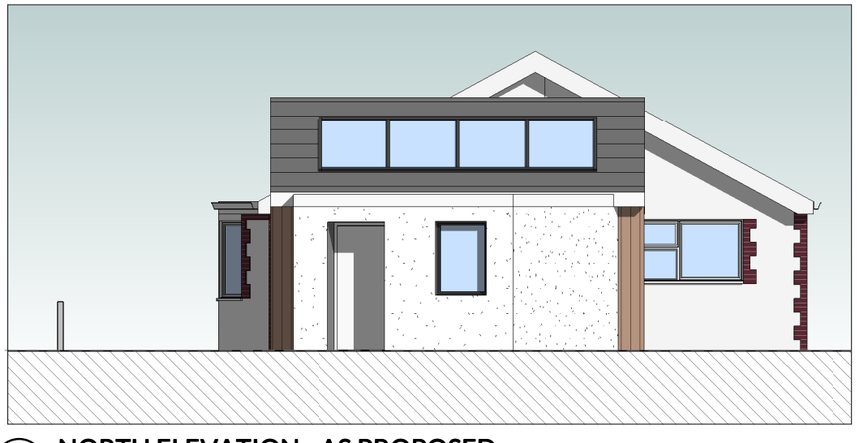

3 NORTH ELEVATION - AS PROPOSED

1 : 100

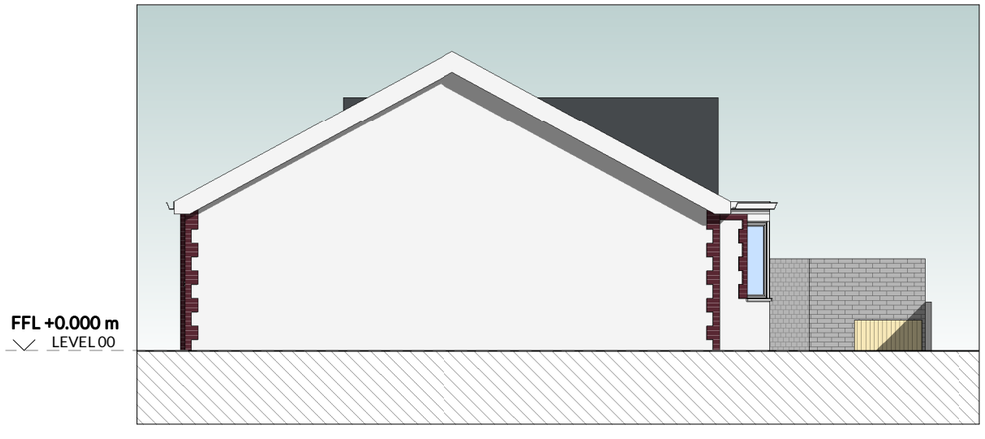

4 SOUTH ELEVATION - AS PROPOSED

1 : 100

0 1 2 3 4 5

Scale (metres)

Revision History

Rev.	Description	Date	By
C	Workshop removed from proposal	21/01/22	JO
	PLANNING ISSUE	08/10/21	RM
B	Extension alligned with existing wall, fence added, paving added	17/08/21	BC
A	Design amendments to accomodate clien's requirements.	20/07/21	RS

HOKO

THE HOMEOWNERS ARCHITECT

Project	1 SHINGLE ROAD, BN43 5RH
Client	BECKY EDMUNDS
Project No.	L21165
Drawing No.	AL(02)02
Title	ELEVATIONS - AS PROPOSED
Scale	1 : 100@A3
Revision	C
Status	PLANNING
Drawn	BC
Date	29/10/21