
An application for Conservation Area Consent for alterations to the Front and Rear Elevation
and internal alterations at 5 North Street, Shoreham by Sea, BN43 5DJ

May 2019
drawing 413\ planning 02

ADUR & WORTHING
PLANNING SERVICES
PLAN AWDM/0710/19
DATE 21 MAY 2019

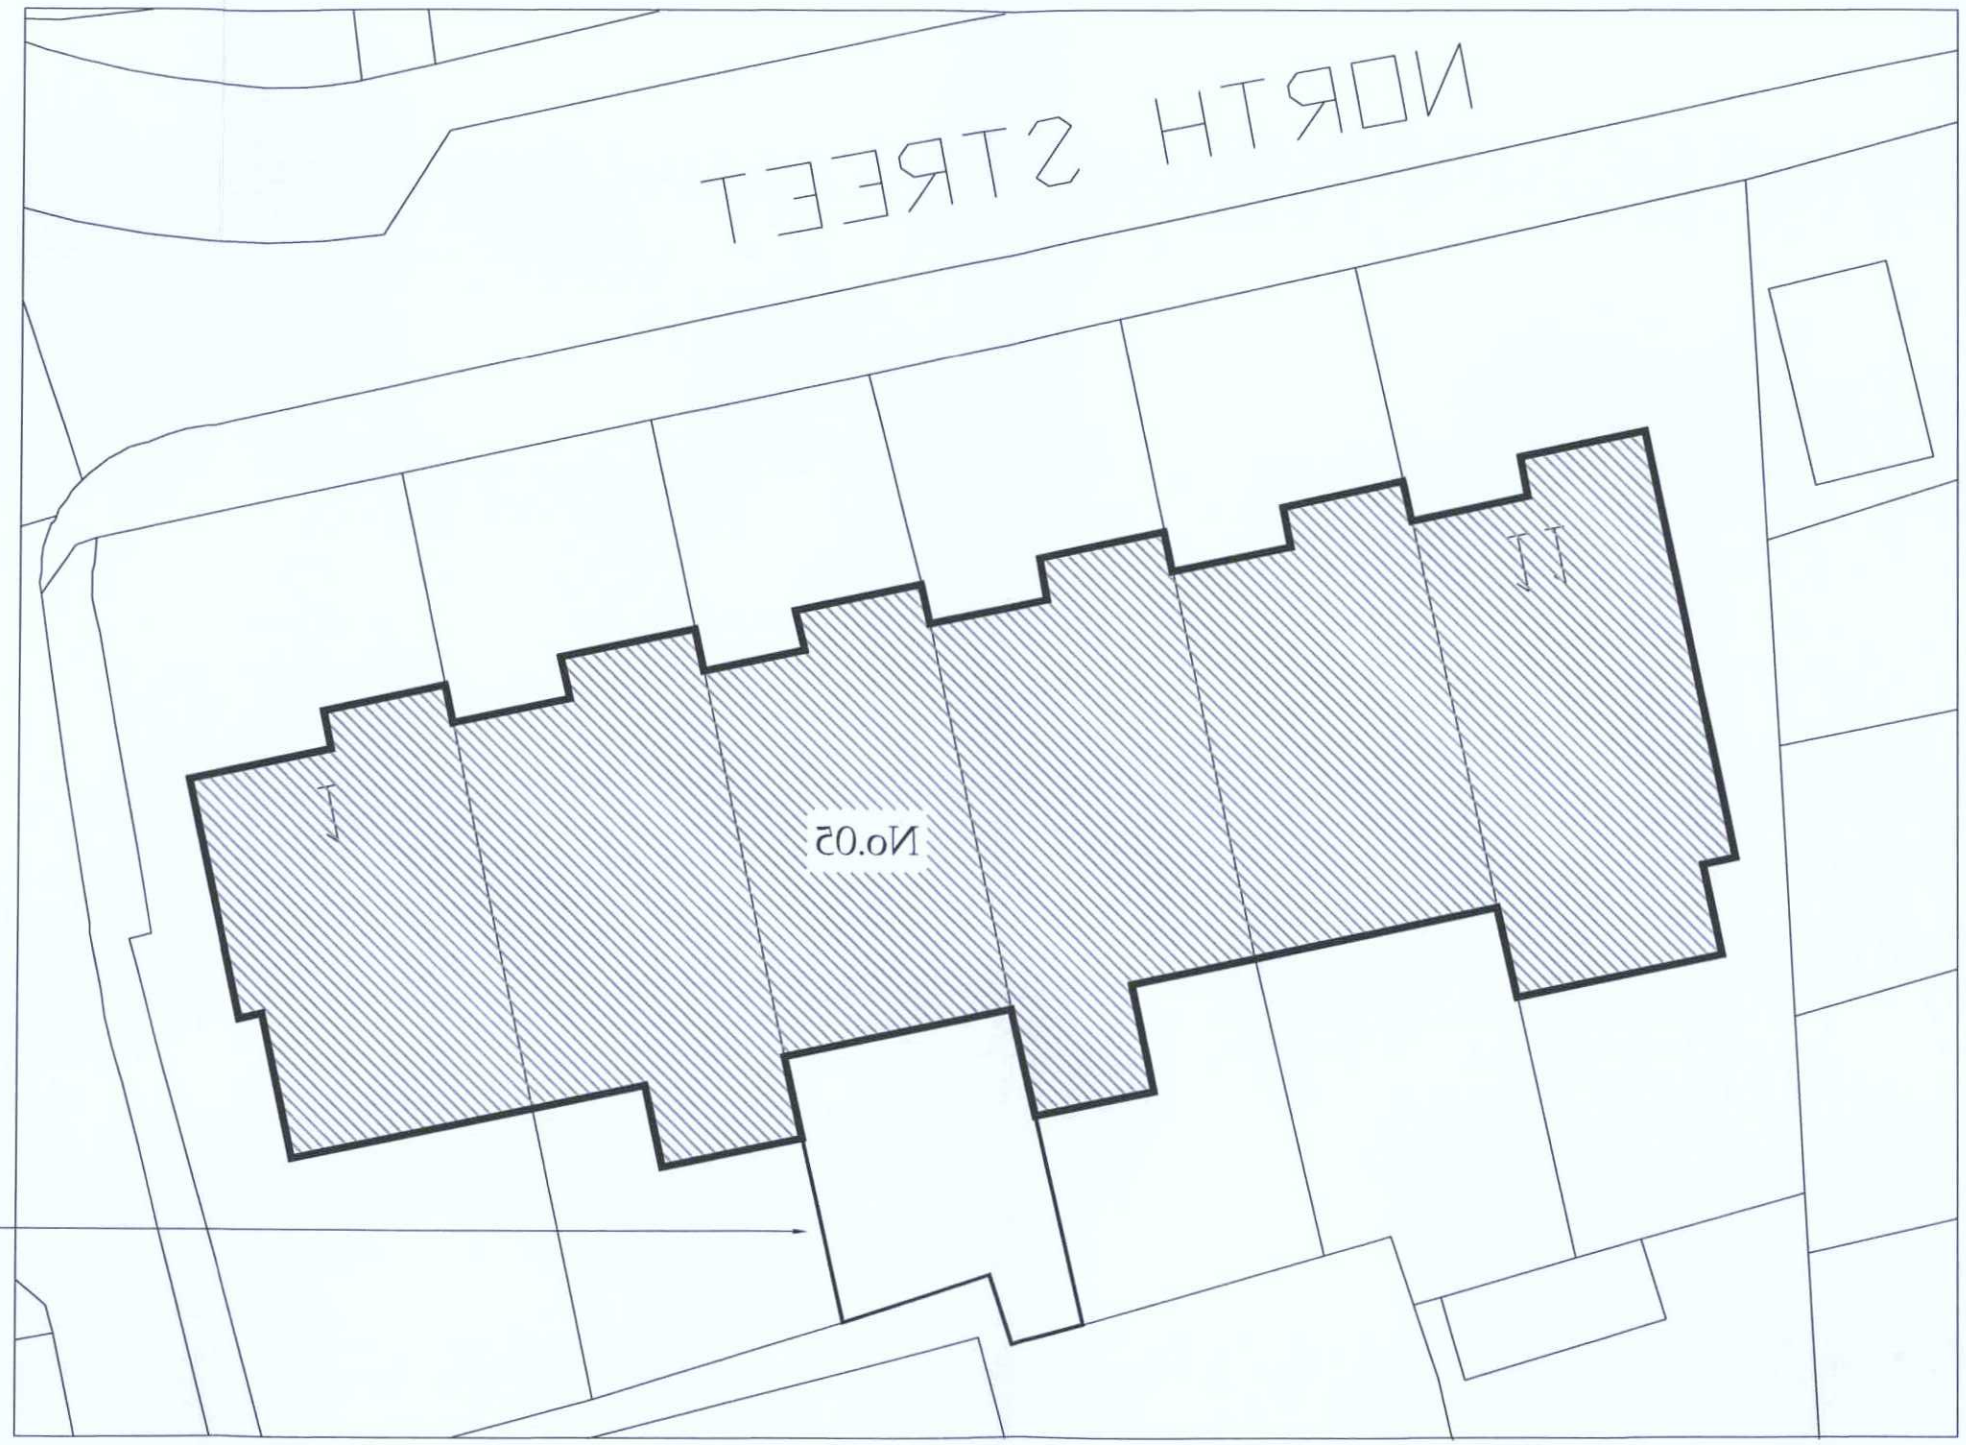

SITE PLAN 1:200

JAMES BRECKELL :ARCHITECT : ARB : RIBA
Adur Business Centre, Little high Street, Shoreham by Sea, BN43 5EG, Tel 01273 467 621, Email: james@breckell.co.uk

0 2m 10m
SCALE BAR 1:200

A3