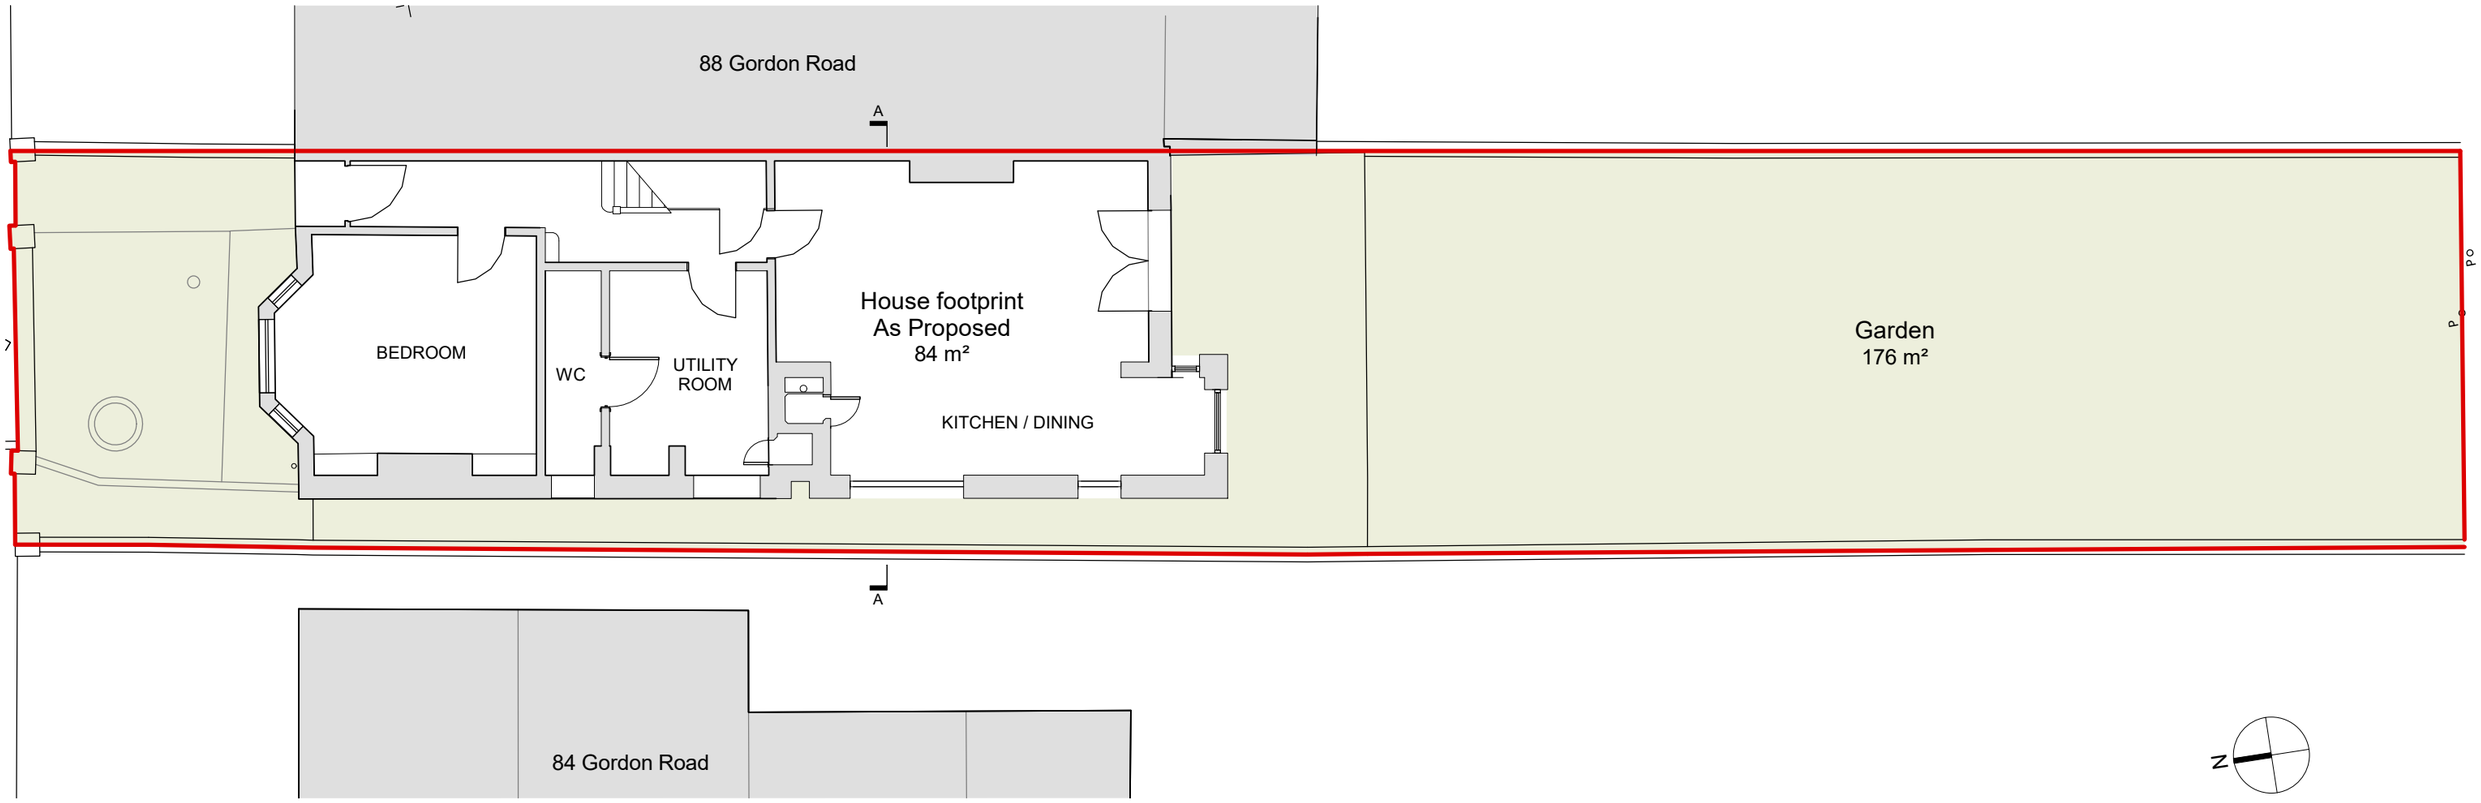


Proposed roof materials:

It is proposed that the roof of the extension is a combintation of the following:

1. Roof tiles reused from the removal of the low-level roof of the Original House.

2. A green roof using plants to match the appearance of the garden. This would be using plants that are typically less than 10cm high, and hence would have a low visual impact.

Proposed windows:

External door and Window frames to match appearance of existing window frames.

The windows on the west elevation at ground level that face the boundary are to be obscure glazed using opal translucent glass.

Ground Floor Plan As Proposed

1 : 100 @ A3

0 5m

Scale bar 1:100

drawing no:	revision:	date:		project no:	project:		
PD-06	A	21.04.2021	A 21.04.2021 Issued for LDC application	T26	86 Gordon Road, Shoreham-by-Sea	This drawing has been prepared for only for discussion purposes and should not be used for any other purpose. © Studio Bark 2019	Studio Bark London / Sussex 020 8062 0522