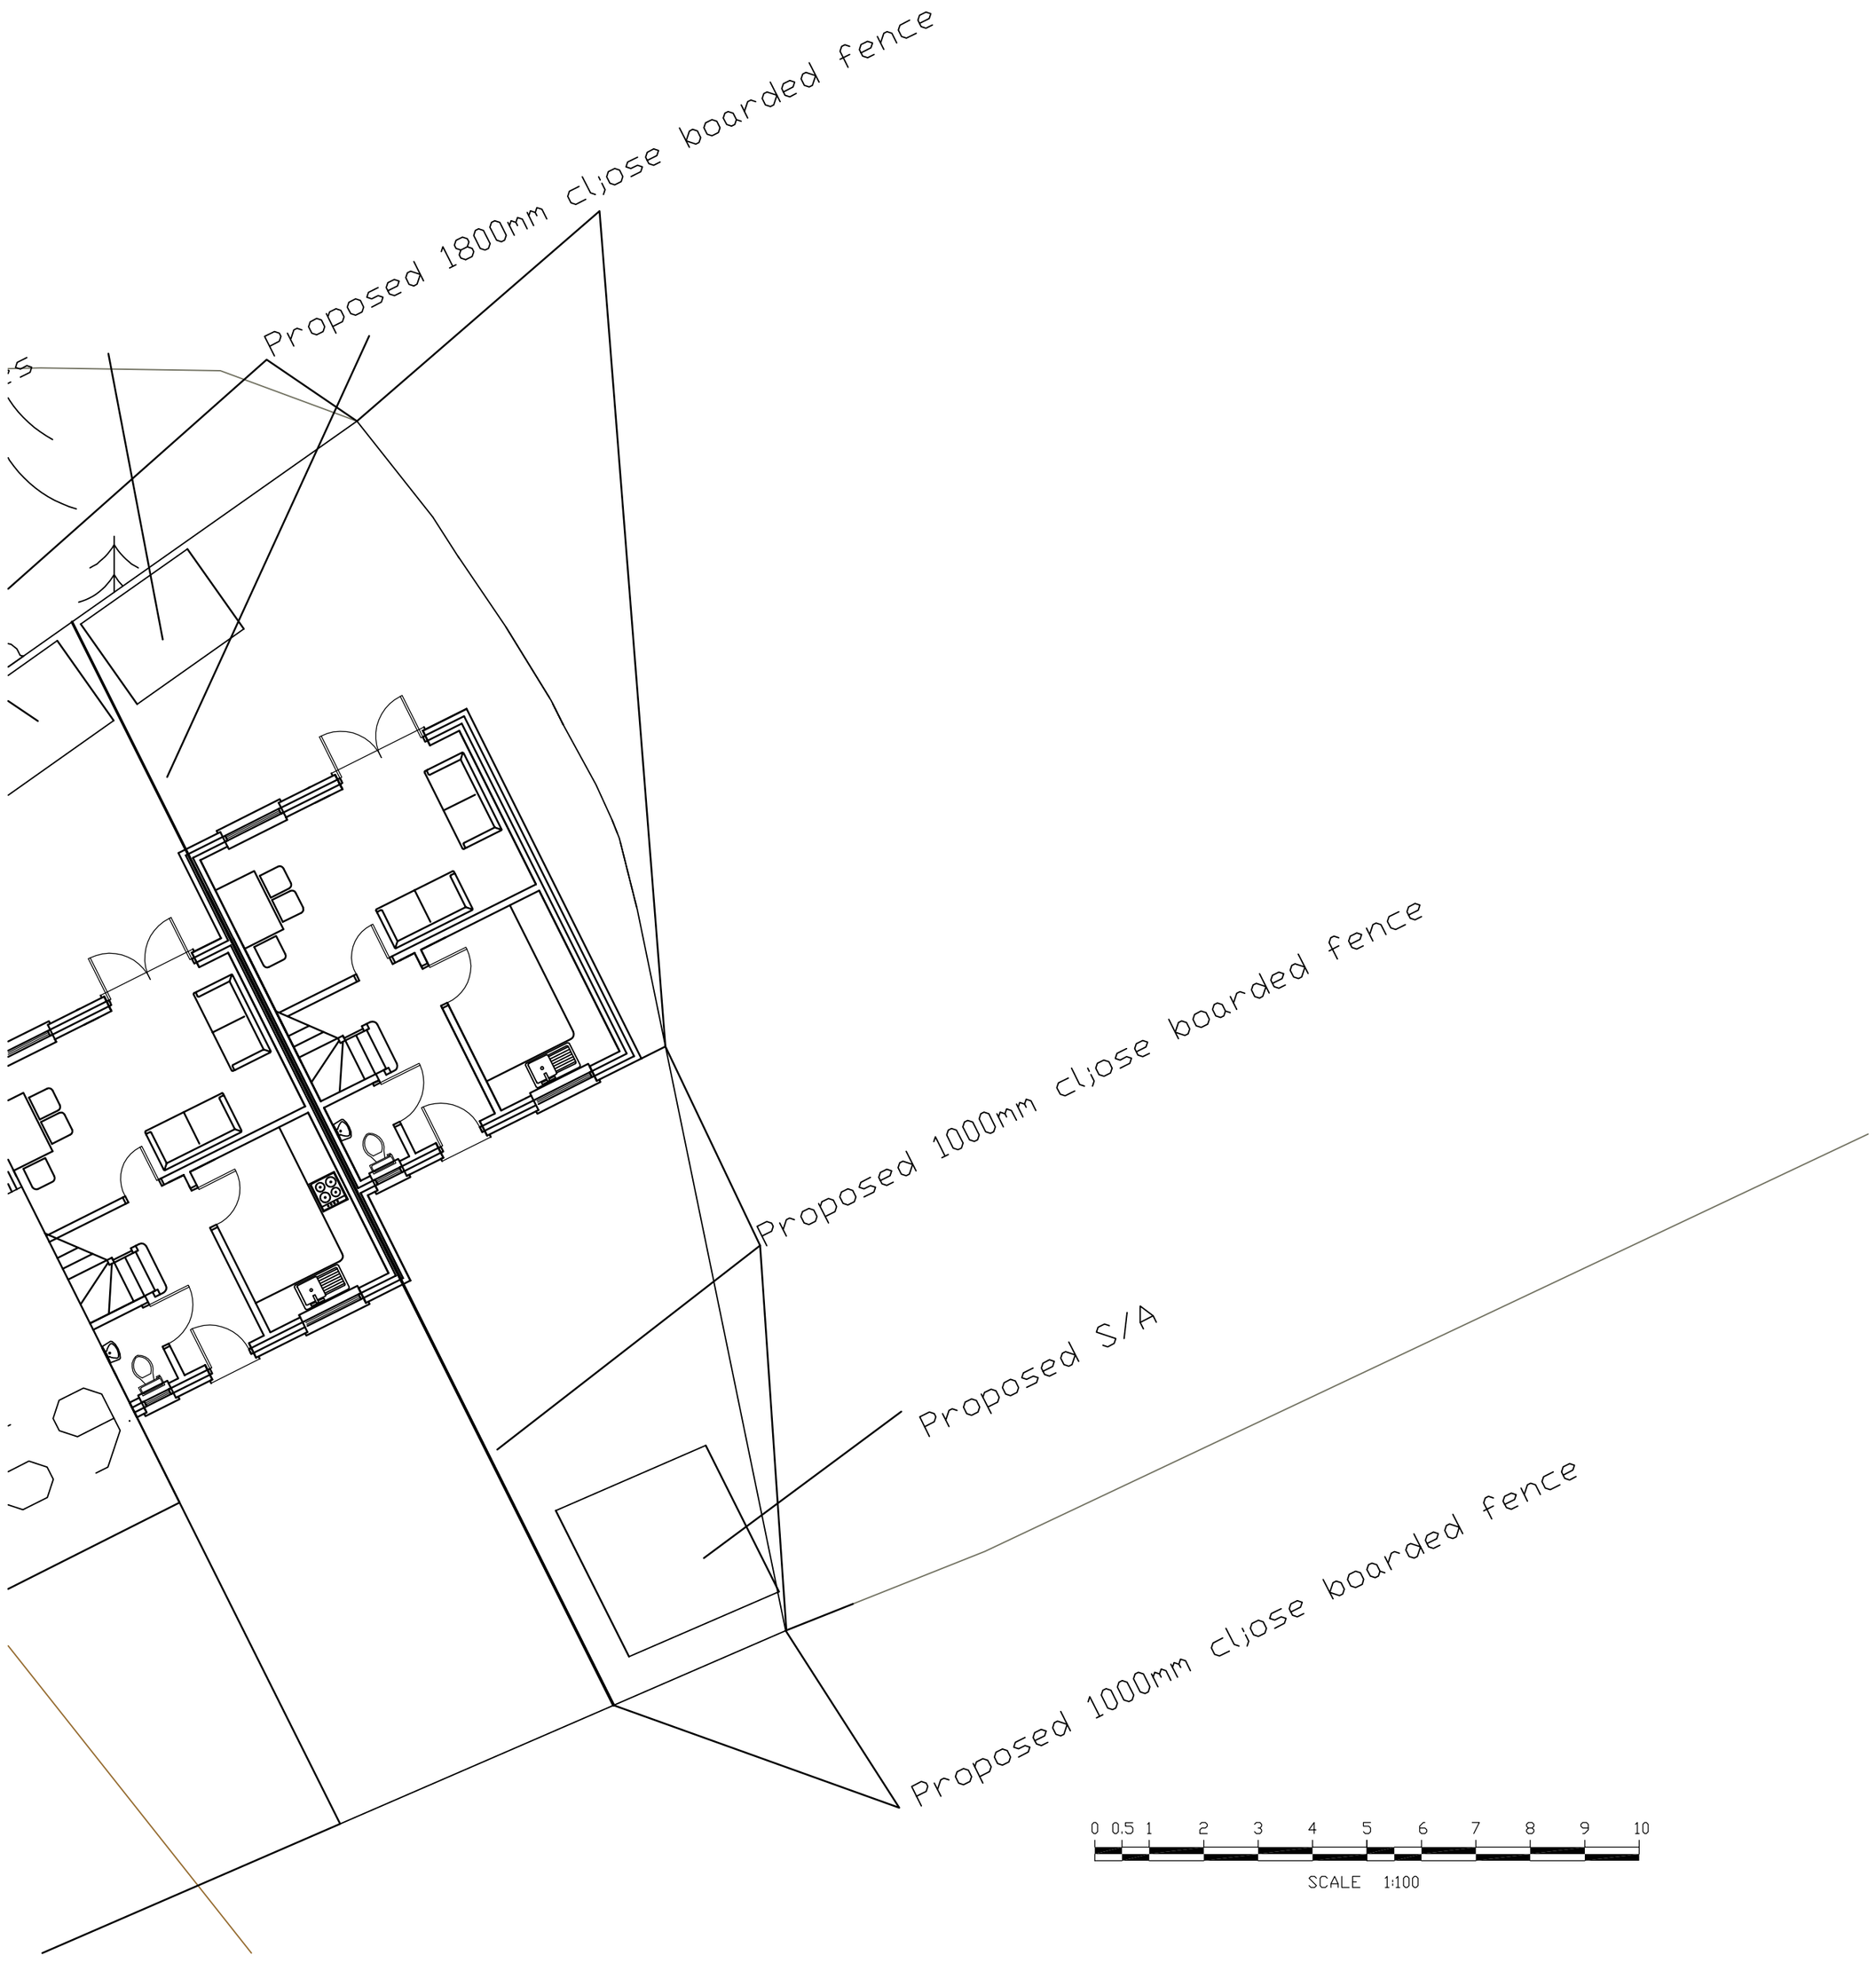


Tony Rogers
Building Consultants
Address: 40 Dawn Crescent, Upper Beeding,
West Sussex, BN44 3WH
Telephone: 01903 815225 Fax: 01903 815225

Rev.	Date:	Revision Description:
A	October 2019	Rooms annotated

Client: Mr P Meredith

Address: 69 Highdown
Southwick
West Sussex
BN42 4QT

Project: Proposed new dwellings

Scale: 1:100

Date: June 2020

Drawing No: 08/419/06

Drawn By: AWR

Revision: A