
CDM 2015 Health & Safety Information:

This information relates only to 'Significant Hazards' identified on this drawing and is to be read in conjunction with the Designer's Hazard Register.

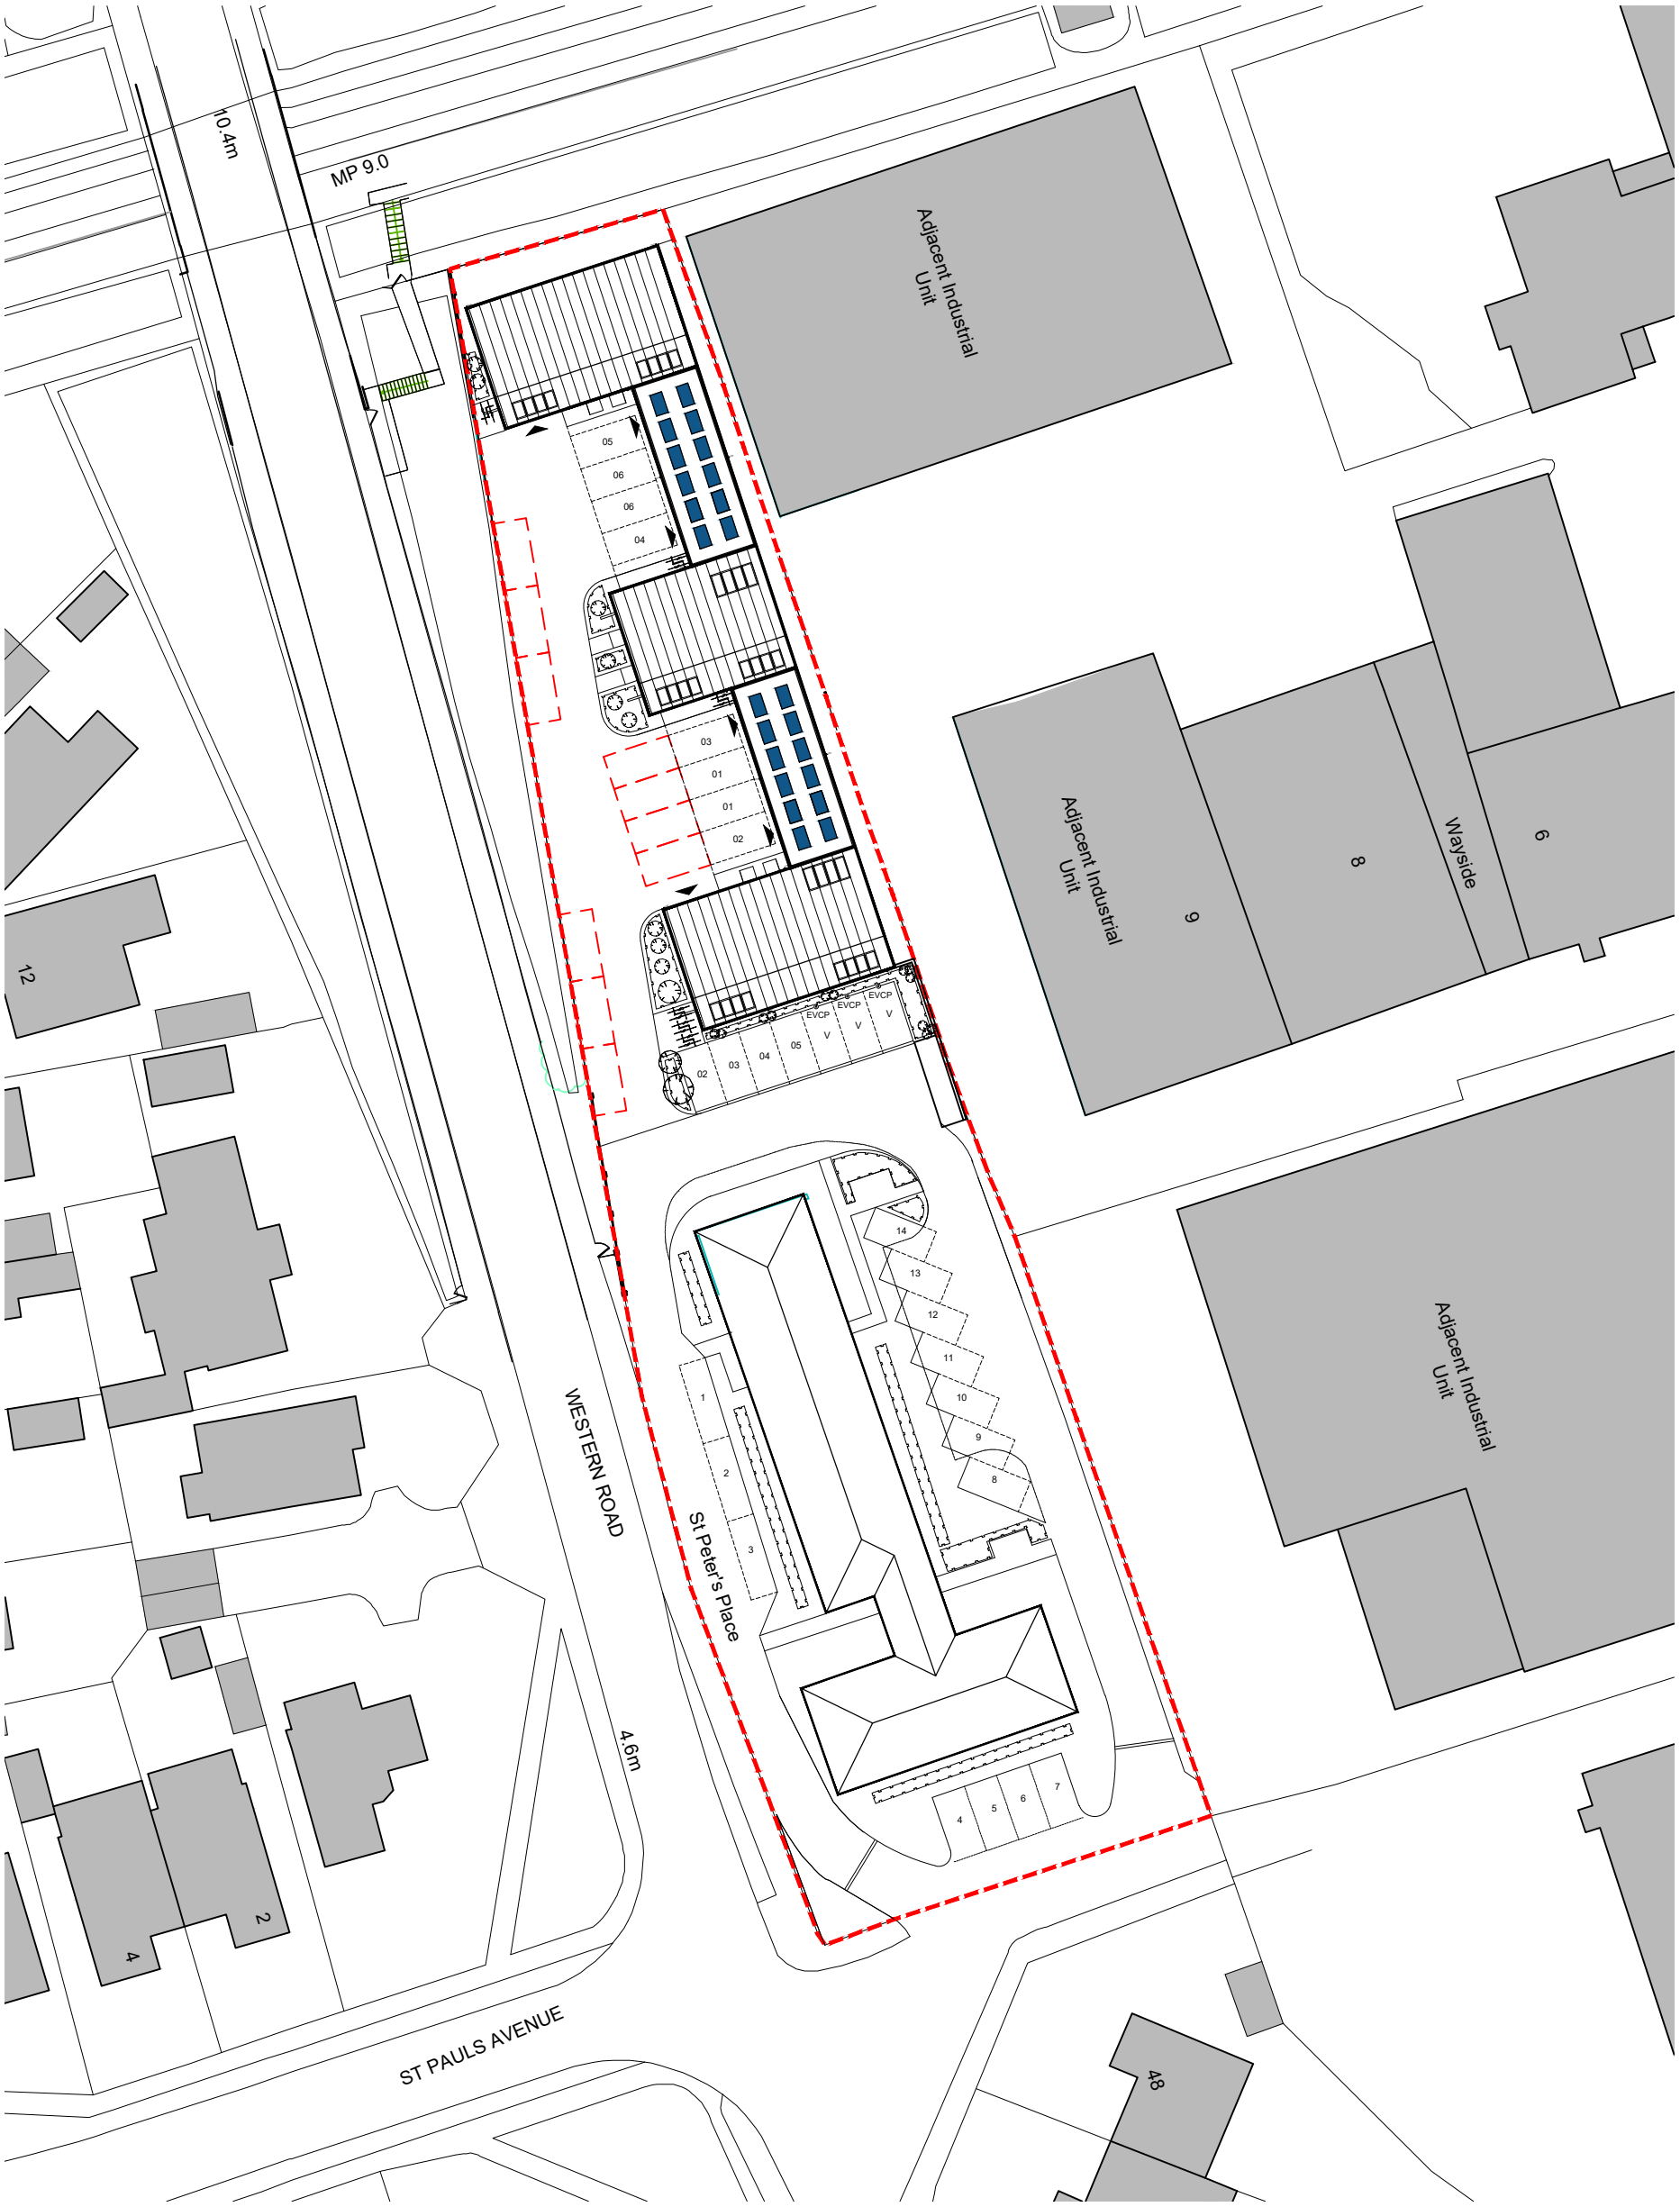

Client's Name
Randall & Gohler Investments Ltd

Drawing Title
Overspill Car Parking Layout

Drawn: LT | Checked: AK | Date: 17.08.21

Job No: 6849A | Drawing No: SK-03 | Rev: -

Job Title
Land to the North of St Peters Place, Lancing

Scale
1:500 @ A3
metres 5 10 15 20

Status
APPROVAL

Rev	Date	Revision Details	Dr	Ch

London: 76 Great Suffolk Street, London, SE1 0BL
T 0207 928 2773 E london@ecearchitecture.com
Sussex: Brooklyn Chambers, 11 Goring Road, Worthing, West Sussex, BN12 4AP
T 01903 248777 E sussex@ecearchitecture.com
Bristol: Westworks, Colston Tower, Colston Street, Bristol, BS1 4XE
T 0117 214 1101 E bristol@ecewestworks.com
ECE Architecture
www.ecearchitecture.com

CAD Plot date: 17/08/2021 - 12:21:31 6849a commercial.dwg

© ECE Architecture Limited. No dimensions to be scaled from drawing except for the purposes of Planning Applications. The contractor should check all dimensions on site. It is the contractors responsibility to ensure compliance with Building Regulations.