AMENDED

NOTE:
The contractor is to check all site dimensions and levels before work starts. Report any discrepancies.


This drawing must be read with and checked against all structural and other specialist drawings, specifications and bills of quantities. Report any discrepancies.

The contractor is to comply with all current British Standards and Building Regulations whether or not specifically stated on these drawings.


ADUR & WORTHING PLANNING SERVICES
PLAN AWDM/ 1524/15
DATE VALID 18/11/15



Front Elevation 1:100

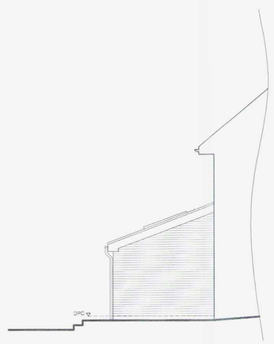


Side Elevation 1:100

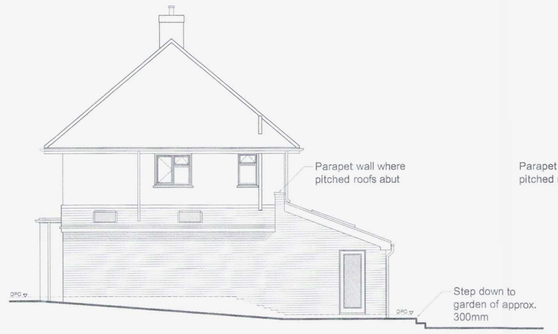


Side Elevation 1:100




Rear Elevation 1:100

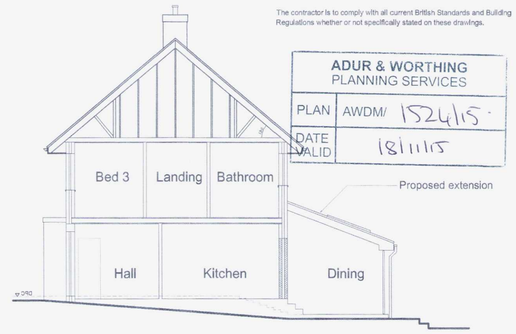

Simple Section A/A 1:100

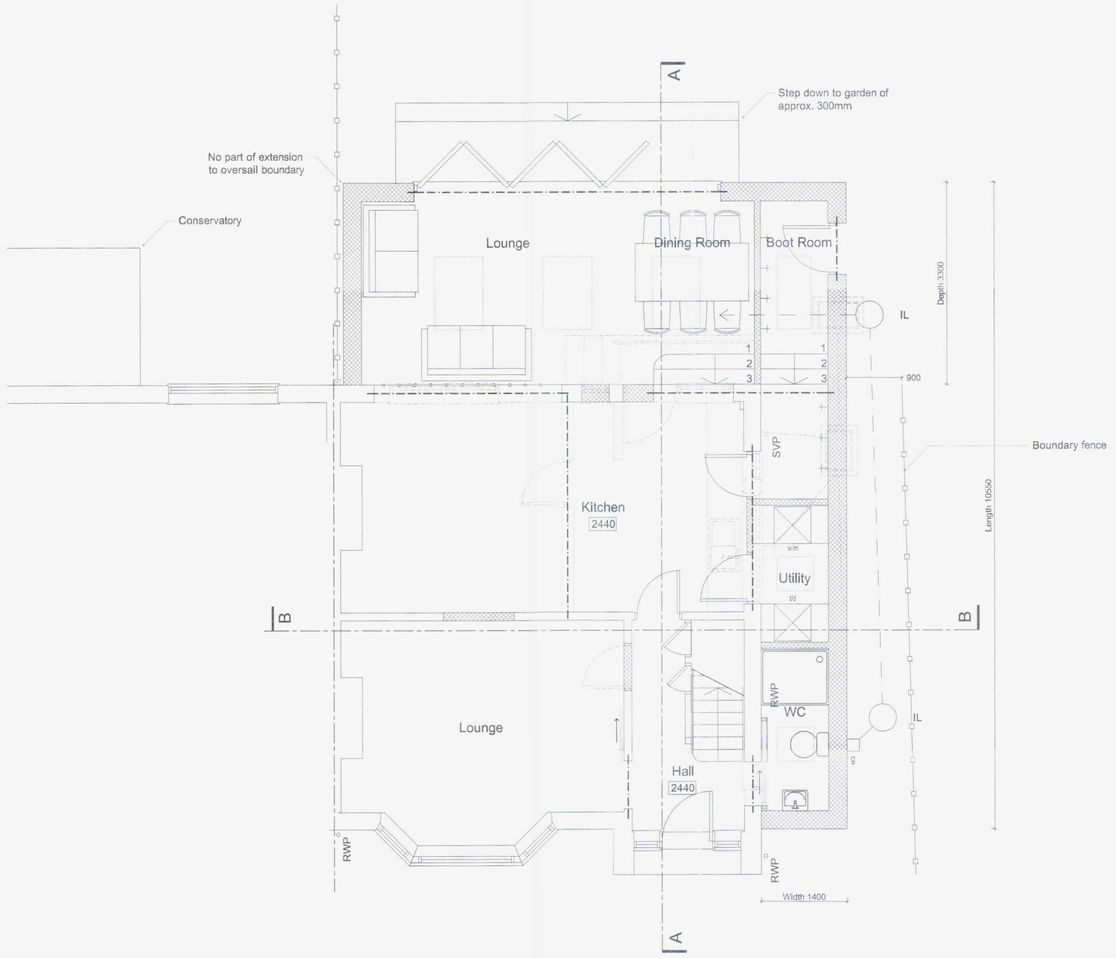

Ground Floor Plan 1:50

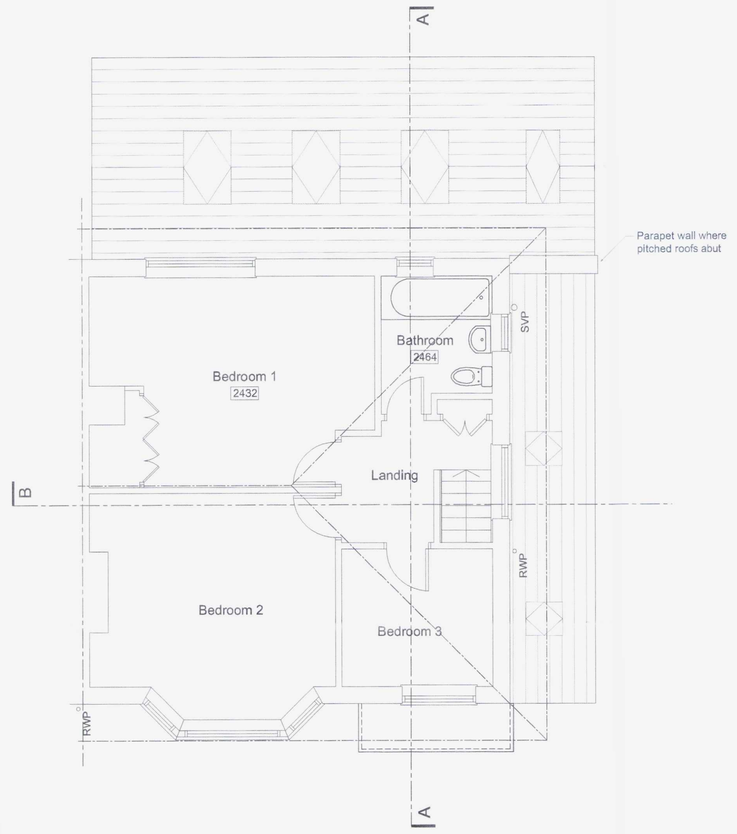

First Floor Plan 1:50

Materials:

All to match existing

Feature Aluminium bi-fold doors

2620 Floor to ceiling spot heights

1m 2m 3m 4m 5m
1:100 Scale Bar

1m 2m 3m 4m 5m
1:50 Scale Bar

PLANNING

Rev.	Date	Description	By
A	Nov. '15	Revised for Planning - Side elevation added	-

Client
Mr and Mrs Pyart

Project
Alterations to:
78 Downland Avenue
Southwick

Drawing Title
Plans, Simple section & Elevations as Proposed

Copyright of:
Sussex Architectural Services
Wicket View
Cuckfield Lane
Warninglid
West Sussex
Tel:(01444) 461355
Email: info@sussexarchitecturalservices.co.uk

Scale 1:50, 1:100@A1
Date October 2015
Drawn -

Drawing Number
15-116-02
A