

REAR
EXISTING ELEVATIONS
Scale 1:100

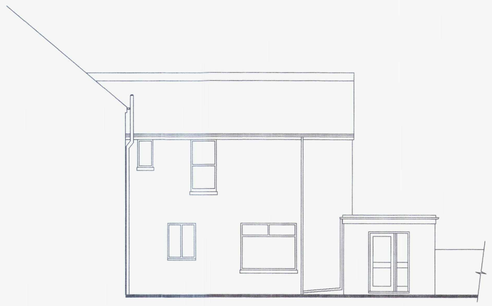

SIDE

SCHEDULE OF MATERIALS

WALLS - NEW RENDER COLOUR WHITE TO MATCH EXISTING
ROOF - NEW ROOF SLATES TO MATCH ADJACENT SINGLE STOREY EXTENSION
WINDOWS - NEW PVCu WINDOWS COLOUR WHITE
ROOFLIGHTS - CONSERVATION STYLE VELUXES
DOORS - NEW TIMBER FRENCH DOORS
RAINWATER GOODS - RE-USE EXISTING CAST IRON RAINWATER PIPES



BLOCK PLAN
Scale 1:500

No dimensions to be scaled from drawing except for planning purposes.

The contractor should check all dimensions on site.

It is the contractors responsibility to ensure compliance with Building Regulations.

C.D.M. Regs. 2007. The Client is advised of his responsibilities to appoint a Planning Supervisor under these Regs. All works to comply with the C.D.M. Regs. 2007

The Party Wall Act. 1996 The property owner is advised of the requirements of the Act, & the requirement to serve a Party Wall Notice on any adjoining owners as required under the act.

REVISIONS:

A. 19.04.10 Amended in accordance with client's comments dated 18.04.10
B. 20.04.10 Site cross sections and material schedule added.
C. 20.04.10 Site cross sections hatched and steel beams removed.
D. 04.06.10 Patio doors changed to french doors. Roof slates to match adjacent property.
E. 16.06.10 Rooflights repositioned. Side window omitted. Mono roof pitch amneded to 22.5°. Party wall line adjusted to suit site survey.
F. 17.06.10 Party wall line amended. Ridge to pitch roof revised.

T.P. OFFICE COPY

BOROUGH OF WORTHING
24.6.10
10 / 0324/mu

REVISED PLAN

WORTHING BOROUGH COUNCIL
5 JUL 2010
CONSENT GRANTED SUBJECT TO CONDITIONS



REAR
PROPOSED ELEVATIONS
Scale 1:100

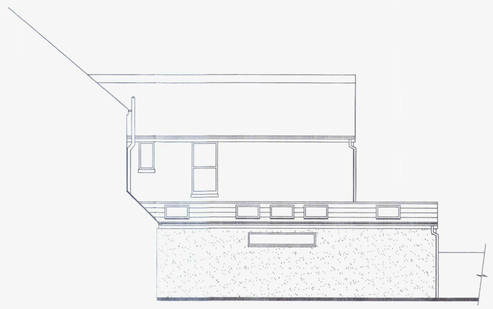

SIDE

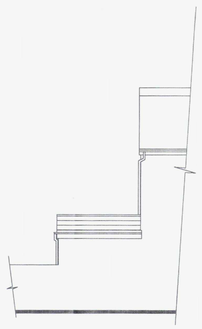

PART SIDE

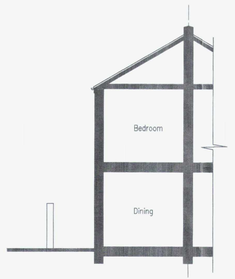

EXISTING SITE SECTION
Scale 1:100

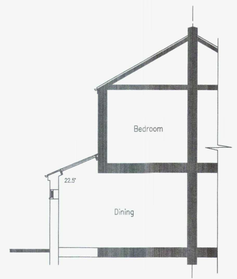

PROPOSED SITE SECTION
Scale 1:100



LOCATION PLAN
Scale 1:1250

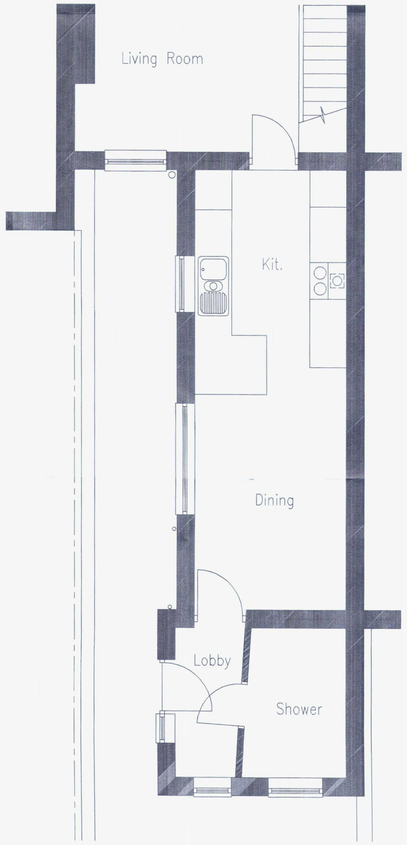

EXISTING GROUND FLOOR PLAN
Scale 1:50

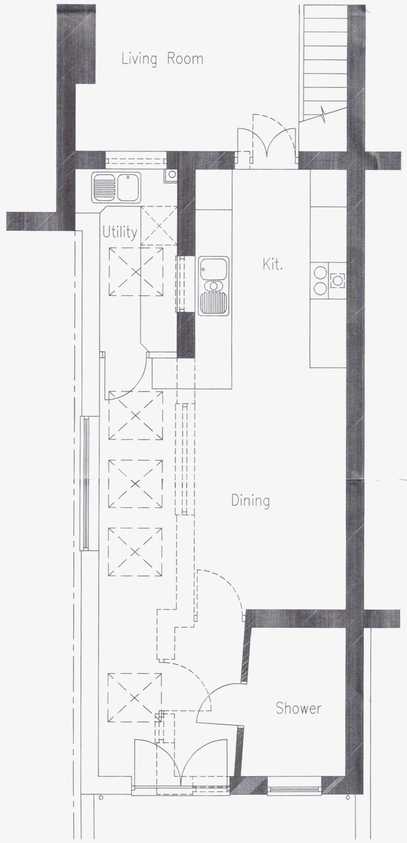

PROPOSED GROUND FLOOR PLAN
Scale 1:50

ADCS
Computer Services
16 Copthorne Hill
Worthing
West Sussex
BN13 2EH
Tel: 01903 260701
E-mail:
adcs@sky.com

Client
MR R. & MRS F. BOYCE

Project
PROPOSED REAR EXTENSION
3 MILTON STREET
WORTHING
WEST SUSSEX BN11 3NE

Drawing
EXISTING & PROPOSED FLOOR PLANS & ELEVATIONS

Scale	Date	Drawn
1:50 & 1:100	08.04.10	TP

Drawing No.	Revision
1204/P01	F