

PROPOSED SITE ELEVATION A
Scale 1:100 @ A1

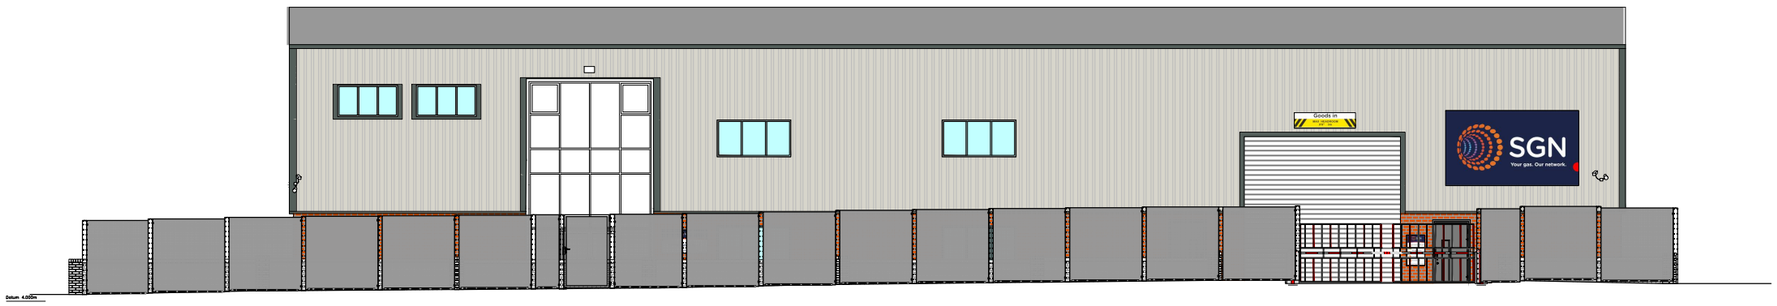

PROPOSED SITE SECTION 1-1
Scale 1:100 @ A1



ZAUN HiSec Super 6 DualFix FENCING



VEHICLE CONTROL BARRIER



KEY PLAN

2 0 2 4 6 8 10 metres

Scale 1:100 @ A1 (1:200 @ A3)

NOTES

1. This drawing is to be read in conjunction with all relevant drawings documents & specifications.

NOTES:

Zaun HiSec Super 6 DualFix 2.4m high Fencing.
Manufacturer: Zaun Fencing Ltd
Address: Zaun Fencing Ltd, Steel Drive, Wolverhamton, WV10 9ED
Telephone: 01902 796 699
Website: www.zaun.co.uk

1 No. 1.5m wide Single Gates

Trackless Sliding Gate: Manually operated, modular construction, 2 No. cantilever (trackless) sliding gates with a 5.7m clear opening and a nominal height of 2.4m.

VEHICLE CONTROL BARRIER

- Manufacturer: Ultimation Direct.
- Product reference: D3250 Automatic Barrier.

1 No. D3250 Automatic barrier with 5.0m boom and hi-bar skirt.
- Vinyl wrapped boom in red and white
- 2 x pairs of photocells
- 1 x Dual channel loop detector for safety and free auto exit
- 1 x single channel loop detector for safety
- 1 x car height reader post
- Laser/plasma cut logo, backlit with LED lighting
- 1 x adjustable tip support.

Rev.	Description	Date	Drn.By
PA3	Alterations to Section 1-1.	29.07.20	im
PA2	Alterations to the front entrance and pedestrian gate.	16.07.20	im
PA1	Planning Issue	03.06.20	im

Glanville
Cornerstone House
62 Foxhall Road, Didcot
Oxon, OX11 7AD
Tel: (01235) 515550 Fax: (01235) 817799
postbox@glanvillegroup.com www.glanvillegroup.com

Client : Scotia Gas Networks

Project : SGN Depot
106-112 Brighton Road
Shoreham, BN43 6RH

Title : Proposed Site Elevation and Section

Project Engineer : S.Berger Scale : 1:100 @ A1
Project Director : S.Berger Date : December 2019
Status : PLANNING

Drawing No. 8191138-5010-1 Rev PA3