



FRONT EAST ELEVATION



SIDE SOUTH ELEVATION

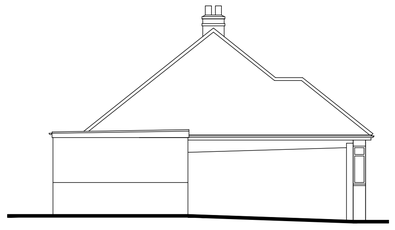


REAR WEST ELEVATION

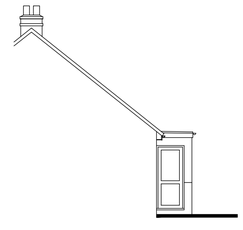


SIDE NORTH ELEVATION

EXISTING ELEVATIONS


Scale 1:100

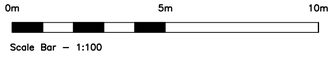

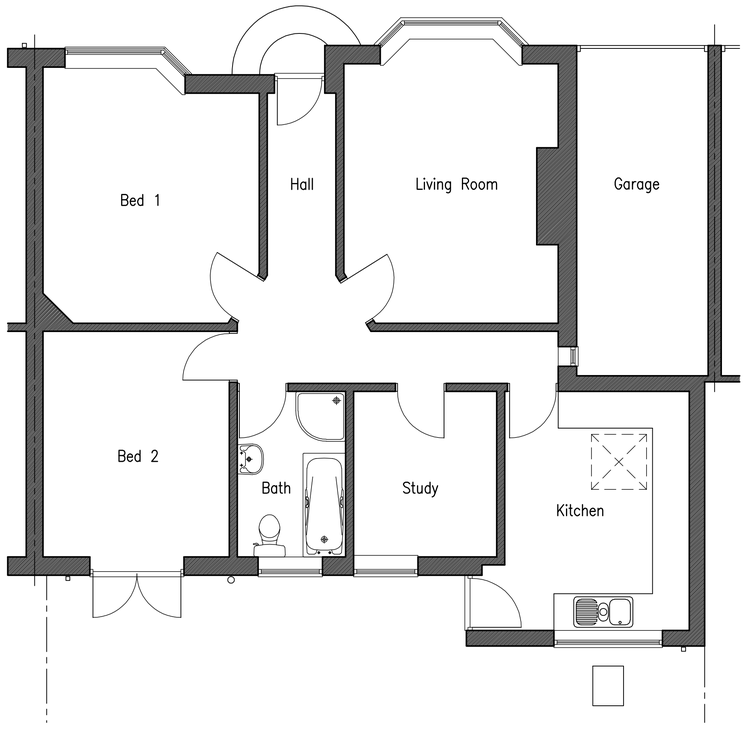

EXISTING GROUND FLOOR PLAN

Scale 1:50

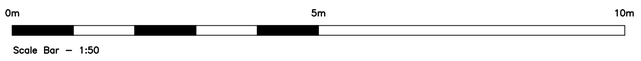

No dimensions to be scaled from drawing except for planning purposes.

The contractor should check all dimensions on site.


It is the contractors responsibility to ensure compliance with Building Regulations.

C.D.M. Regs. 2015. The Client is advised of his responsibilities to appoint a Planning Supervisor under these Regs. All works to comply with the C.D.M. Regs. 2015.

The Party Wall Act. 1996 The property owner is advised of the requirements of the Act, & the requirement to serve a Party Wall Notice on any adjoining owners as required under the act.

REVISIONS:

-

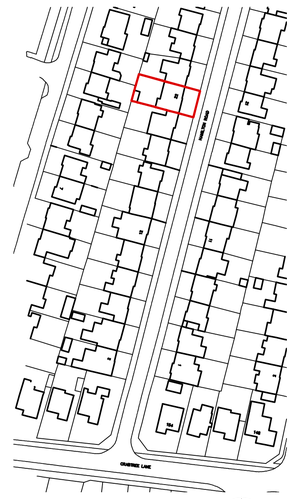

LOCATION PLAN

Scale 1:1250

Information supplied based on Promap. All dimensions and distances subject to an accurate site survey being undertaken.

ADCS
Architectural Design
Computer Services

30 Foxley Lane
Worthing
West Sussex
BN13 3AD
Tel: 01903 260701
E-mail:
adcs@sky.com

Client

MR D. & MRS C. FAIRBAIRN

Project

PROPOSED REAR EXTENSION
22 HAMILTON ROAD
LANCING
WEST SUSSEX BN15 9NP

Drawing

EXISTING FLOOR PLANS & ELEVATIONS

Scale	Date	Drawn
1:50 & 1:100 @ A1	16.05.23	TP

Drawing No. 1578/P010

Revision