No dimensions to be scaled from drawing except for planning purposes.

The contractor should check all dimensions on site.


It is the contractors responsibility to ensure compliance with Building Regulations.

C.D.M. Regs. 2015. The Client is advised of his responsibilities to appoint a Planning Supervisor under these Regs.
All works to comply with the C.D.M. Regs. 2015.

The Party Wall Act. 1996 The property owner is advised of the requirements of the Act, & the requirement to serve a Party Wall Notice on any adjoining owners as required under the act.

REVISIONS:


.

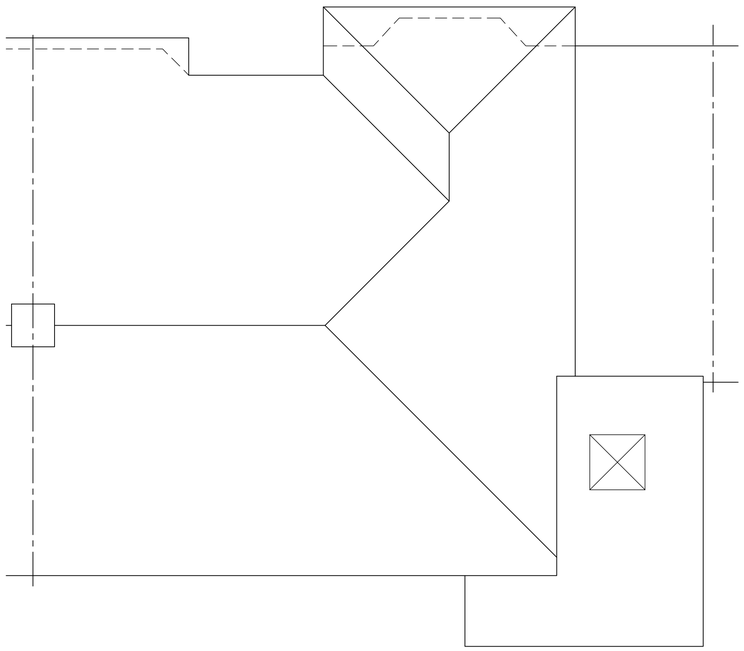

EXISTING ROOF PLAN
Scale 1:50

0m 5m 10m

Scale Bar – 1:50

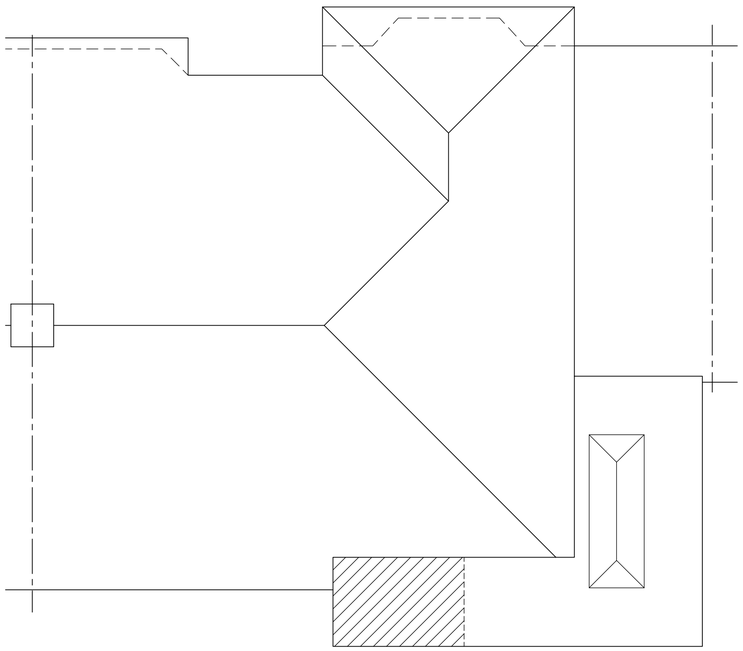

PROPOSED ROOF PLAN
Scale 1:50

ADCS
Architectural Design
Computer Services

30 Foxley Lane
Worthing
West Sussex
BN13 3AD
Tel: 01903 260701
E-mail:
adcs@sky.com

Client

MR D. & MRS C. FAIRBAIRN

Project

PROPOSED LOFT CONVERSION
22 HAMILTON ROAD
LANCING
WEST SUSSEX BN15 9NP

Drawing

EXISTING & PROPOSED
ROOF PLANS

Scale	Date	Drawn
1:50 @ A1	16.05.23	TP

Drawing No. Revision

1578/P012