T.P. OFFICE COPY

WITHDRAWN 21-1-08



19 | Broadwater P.H. & Car park | Proposed Development | ↑ Service Road | 29

↑ South

↑ South – West

↑ West

Street Scene of Broadwater Way

(Scale approx 1:100 - Street curves at this point)

BOROUGH OF WORTHING
DEPOSITED 7/12/07
TP/REF NO
WB / 07 / 1142/thy

PROJECT
Proposed terrace of 3 No 2Bed 1½ storey cottages including parking spaces on garage compound land between 19 & 29 Broadwater Way, Worthing

CLIENT Mr L Salt

Scales
1:50, 1:100
1:500, 1:1250

Date
Oct 2007

Drawn
srb

Revisions

Drawing No 15/07/25 | 07

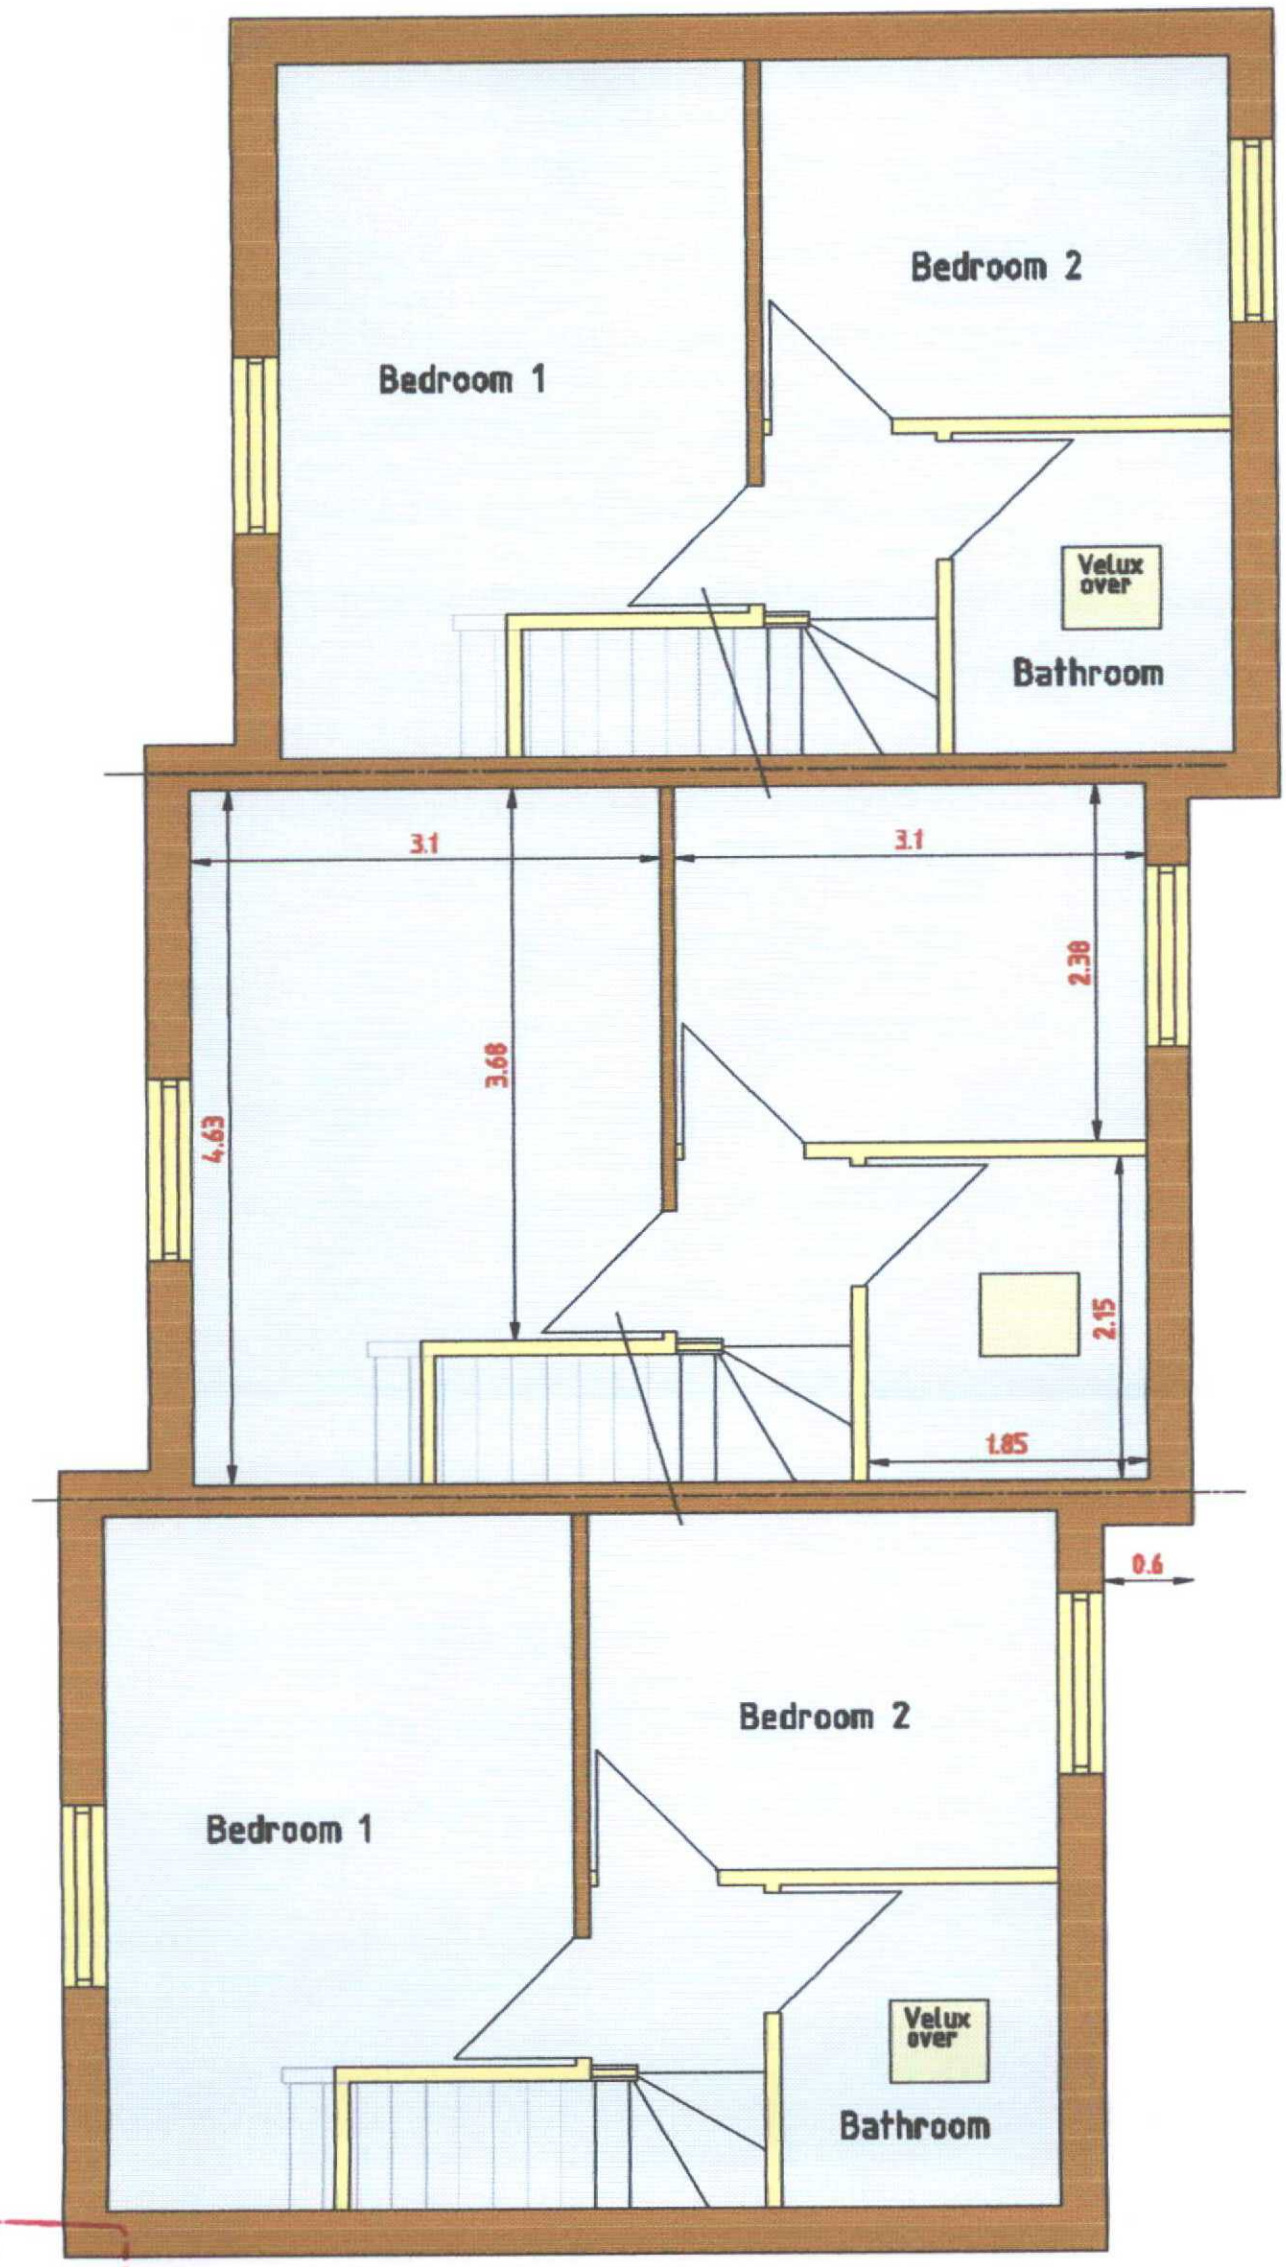

First Floor Plan

WITHDRAWN
21.1.08

PROJECT Proposed terrace of 3 No 2Bed 1½ storey cottages including parking spaces on garage compound land between 19 & 29 Broadwater Way, Worthing CLIENT Mr L Salt	Scales 1:50, 1:100 1:500, 1:1250 Date Oct 2007 Drawn srb	Revisions Drawing No 15/01725 06

BOROUGH OF WORTHING
DEPOSITED
7/2/07
TP REF NO
WB / 1429/07

T.P. OFFICE COPY

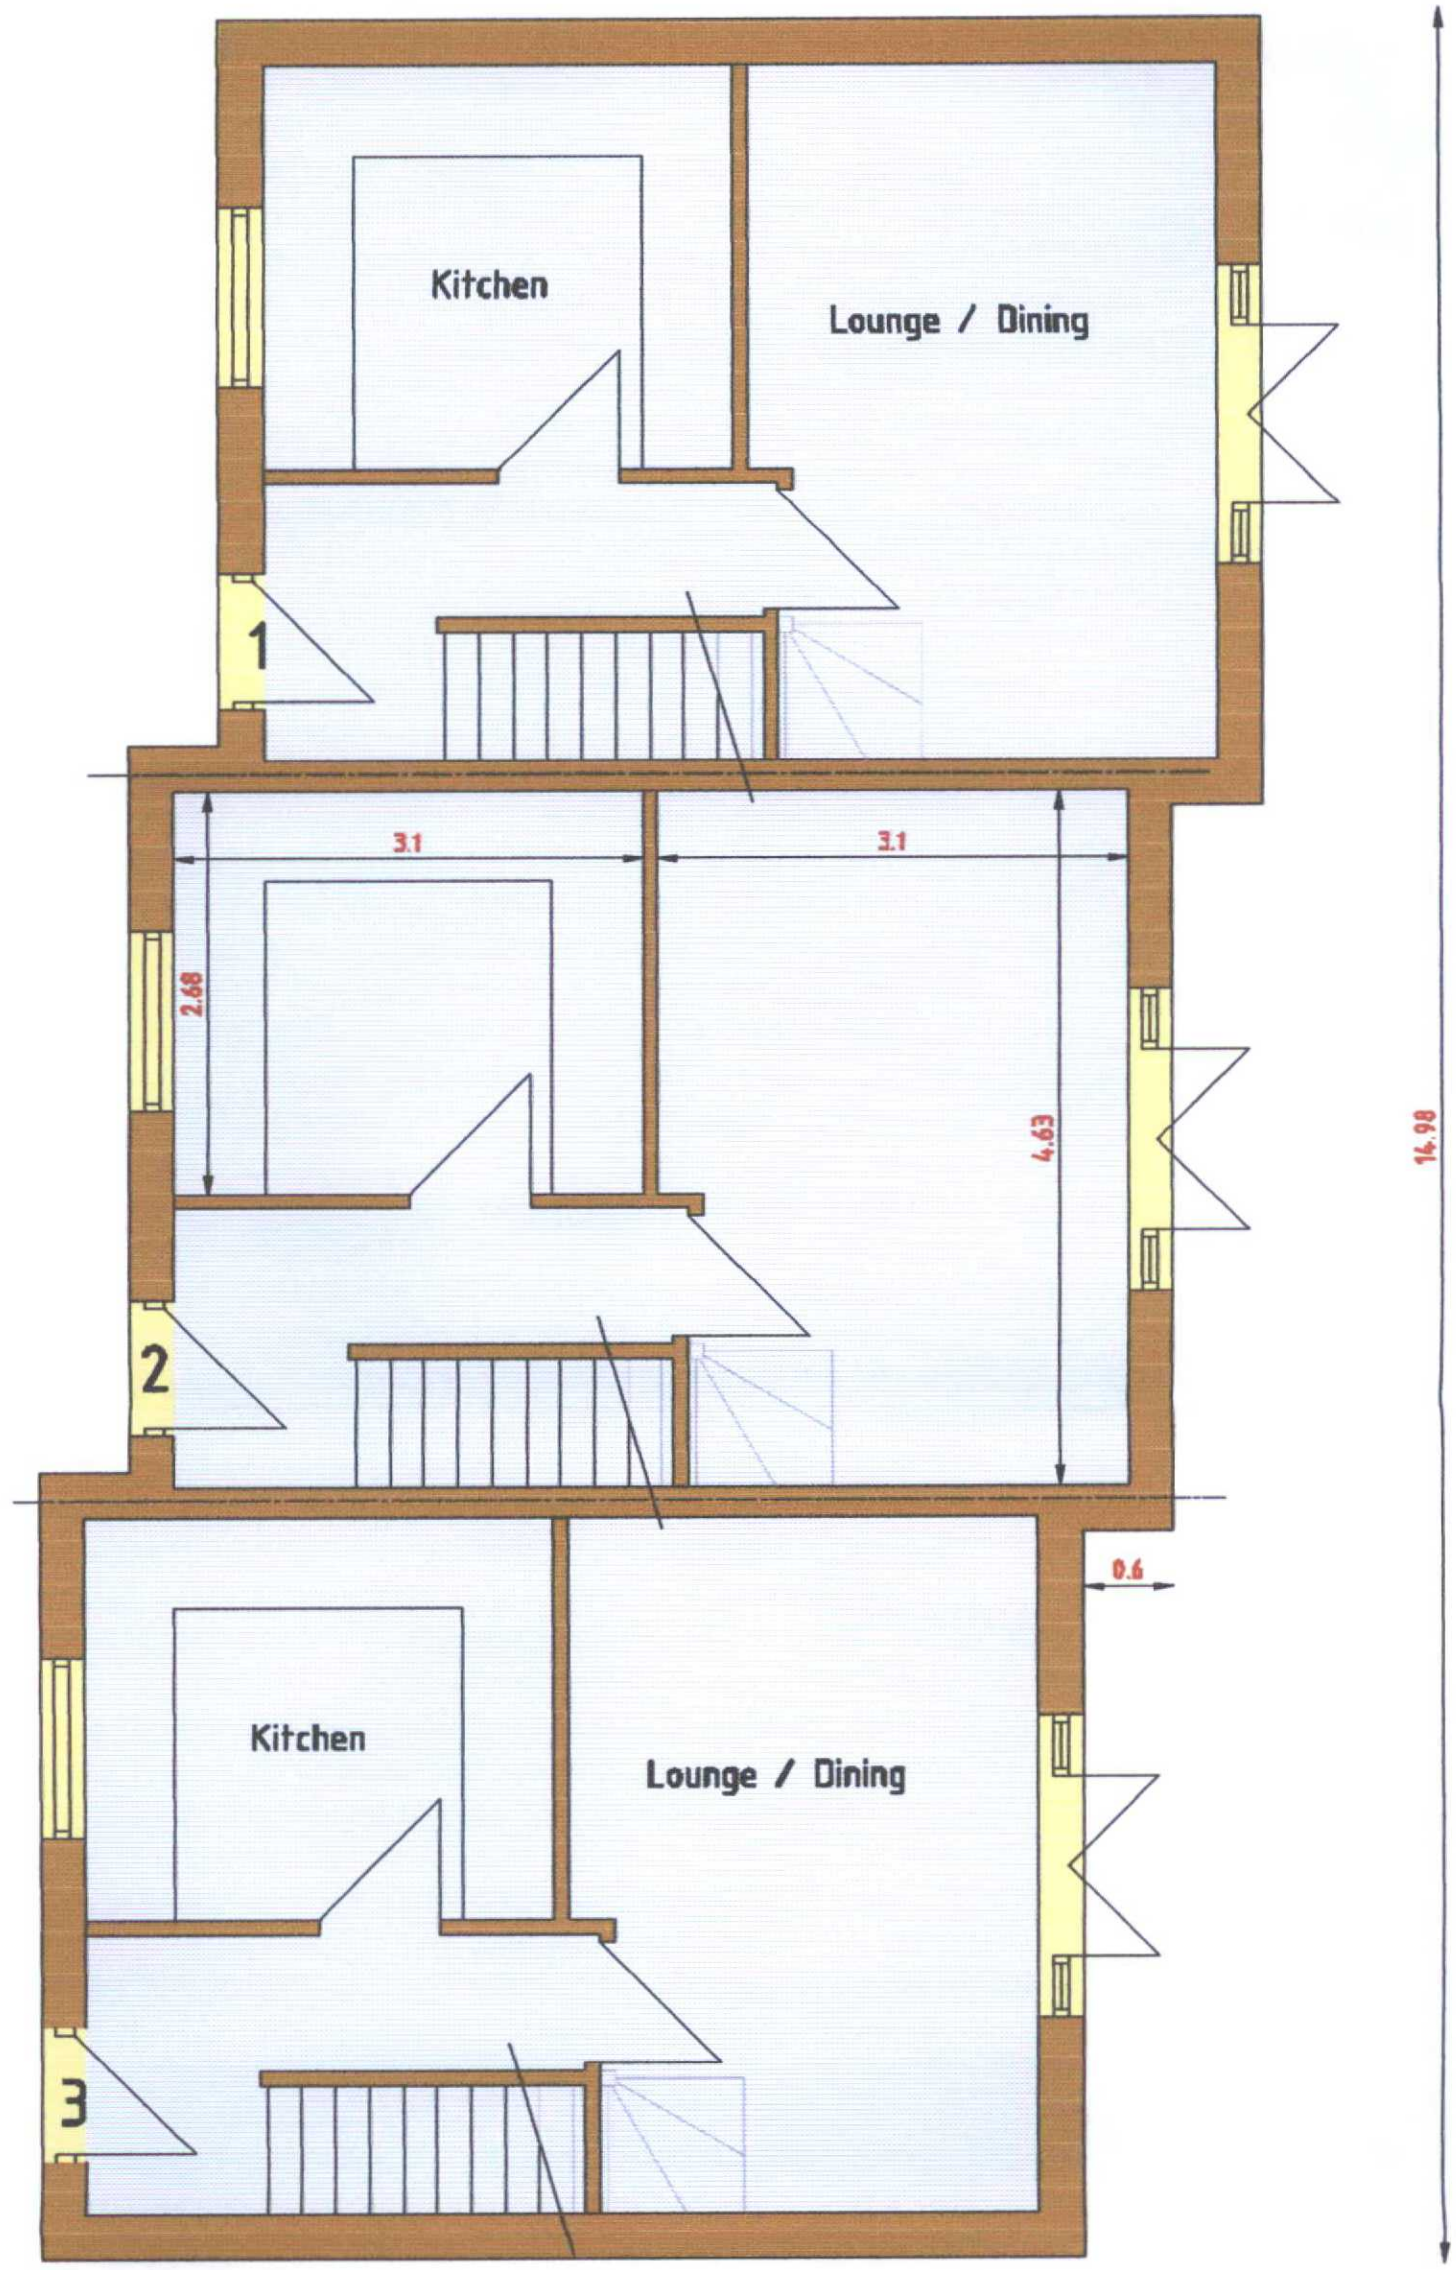

Ground Floor Plan

WITHDRAWN 21.1.08

T.P. OFFICE COPY
BOROUGH OF WORTHING
DEPOSITED
TP REF NO
WB / 07
7/12/07

PROJECT Proposed terrace of 3 No 2Bed 1½ storey cottages including parking spaces on garage compound land between 19 & 29 Broadwater Way, Worthing CLIENT Mr L Salt	Scales 1:50, 1:100 1:500, 1:1250 Date Oct 2007 Drawn srb	Revisions Drawing No 15/07/25 05

29

4

3

2

1

2

3

4

5

6

7

8

9

N

19

Proposed Plan 1:200

29

Broadwater Way

19

17

Block Plan 1:500

PROJECT
Proposed terrace of 4 No 2Bed 1½ storey cottages including parking spaces on garage compound land between 19 & 29 Broadwater Way, Worthing

CLIENT Mr L Salt

Scales
1:50, 1:100
1:500, 1:1250

Date
Oct 2007

Drawn
srb

Revisions

Drawing No 15/07/25 | 03