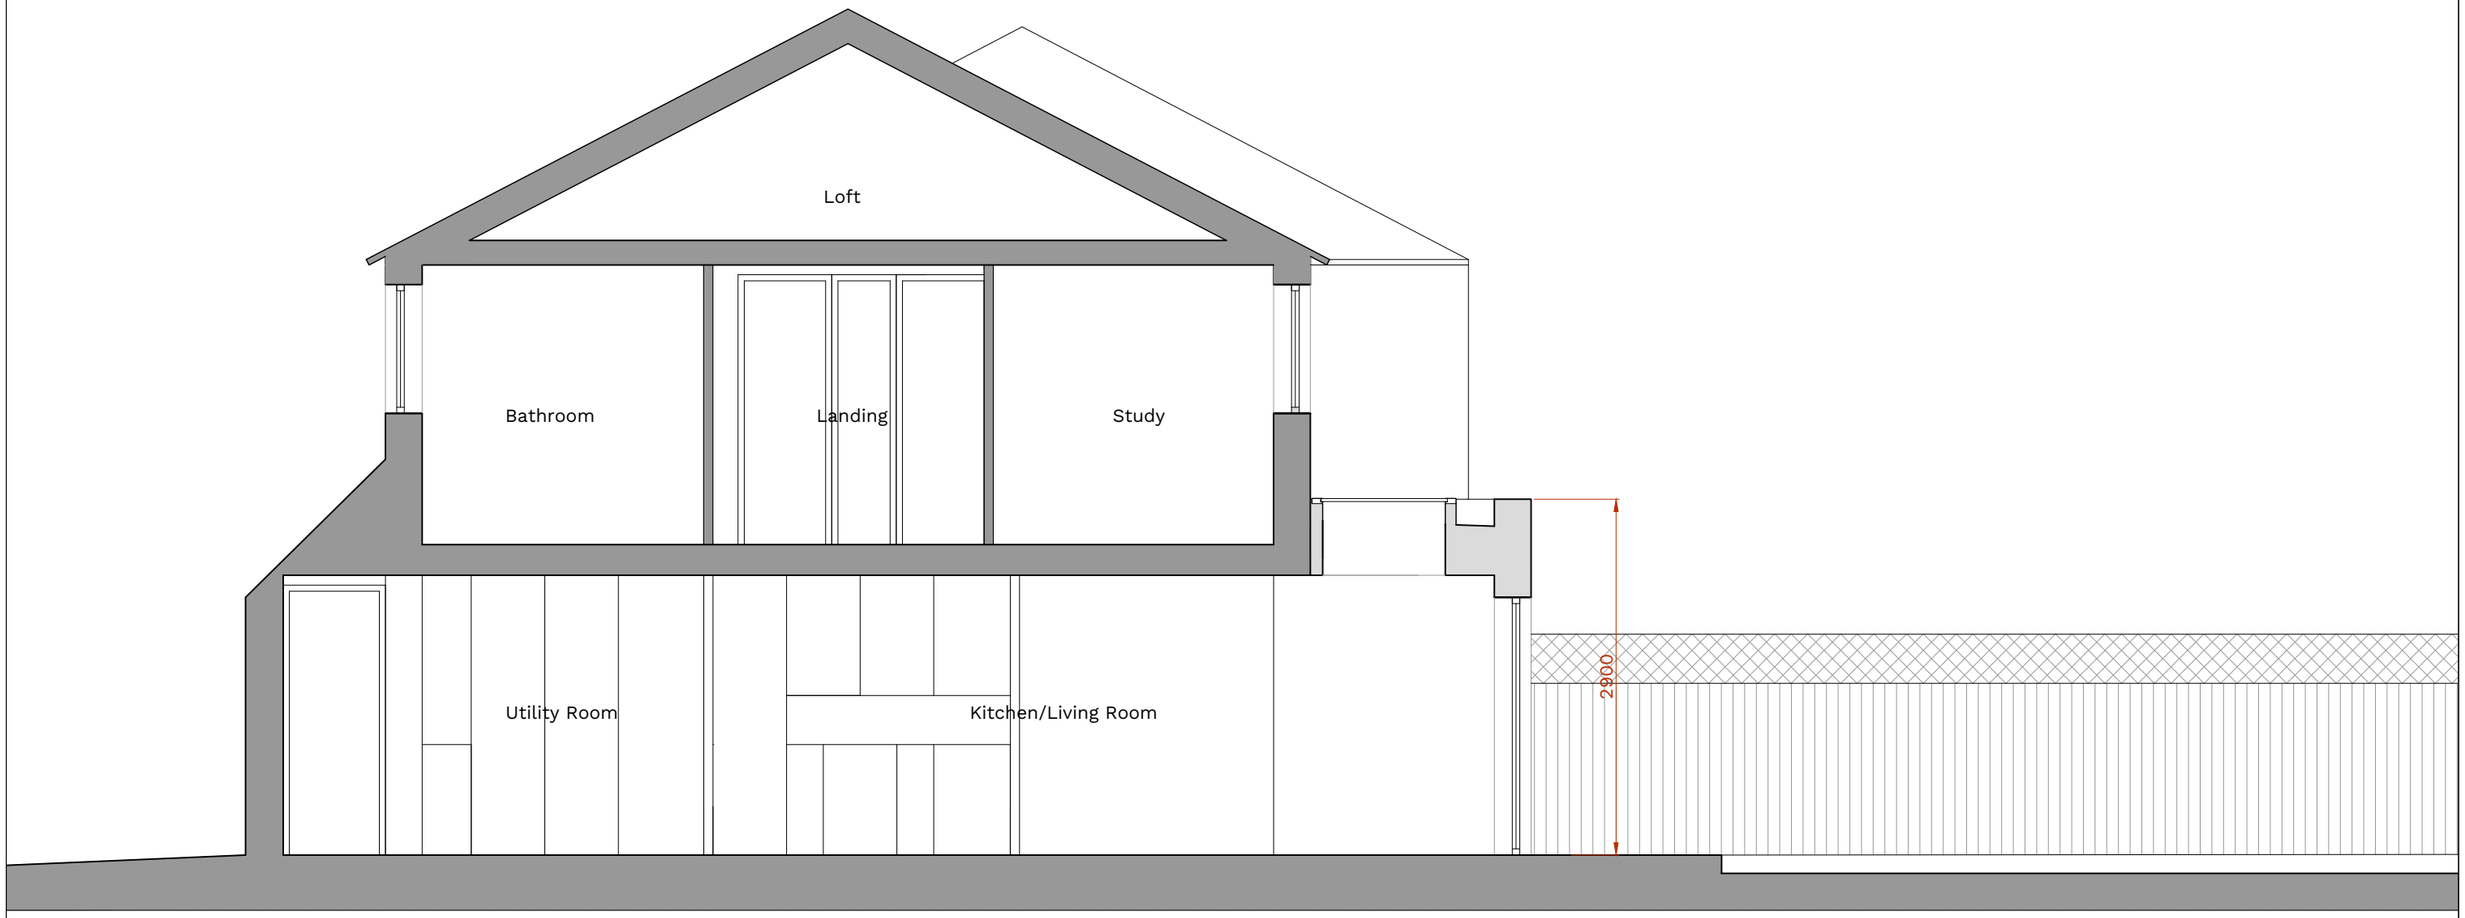


existing walls
proposed walls

Material Specification:

1. Brick to match existing
2. Double glazed aluminium window 'dark grey'
3. Double glazed aluminium door 'dark grey'
4. Slatted composite cladding 'midnight'

Rev	Date	Description
A	05.04.2023	Updates

0 0.5 1 1.5 2 2.5m

Notes:

Print drawing at 100% when printing to A3 paper - do not print to fit.
Do not scale from this drawing.
All discrepancies must be reported to the Architect immediately.
All subcontractors must check dimensions on site before the production of shop drawings for the approval of the Architect.
All dimensions in millimetres.

Drawing Details

Proposed Section A

Planning Issue

Drawing No.	Date
0106-P212	January 2023
Scale: ISSUED 1:50 @ A3	Revision: A

Project Details

63 Parklands

Shoreham-by-Sea, BN43 6NN