53 Manor Road Site Plan

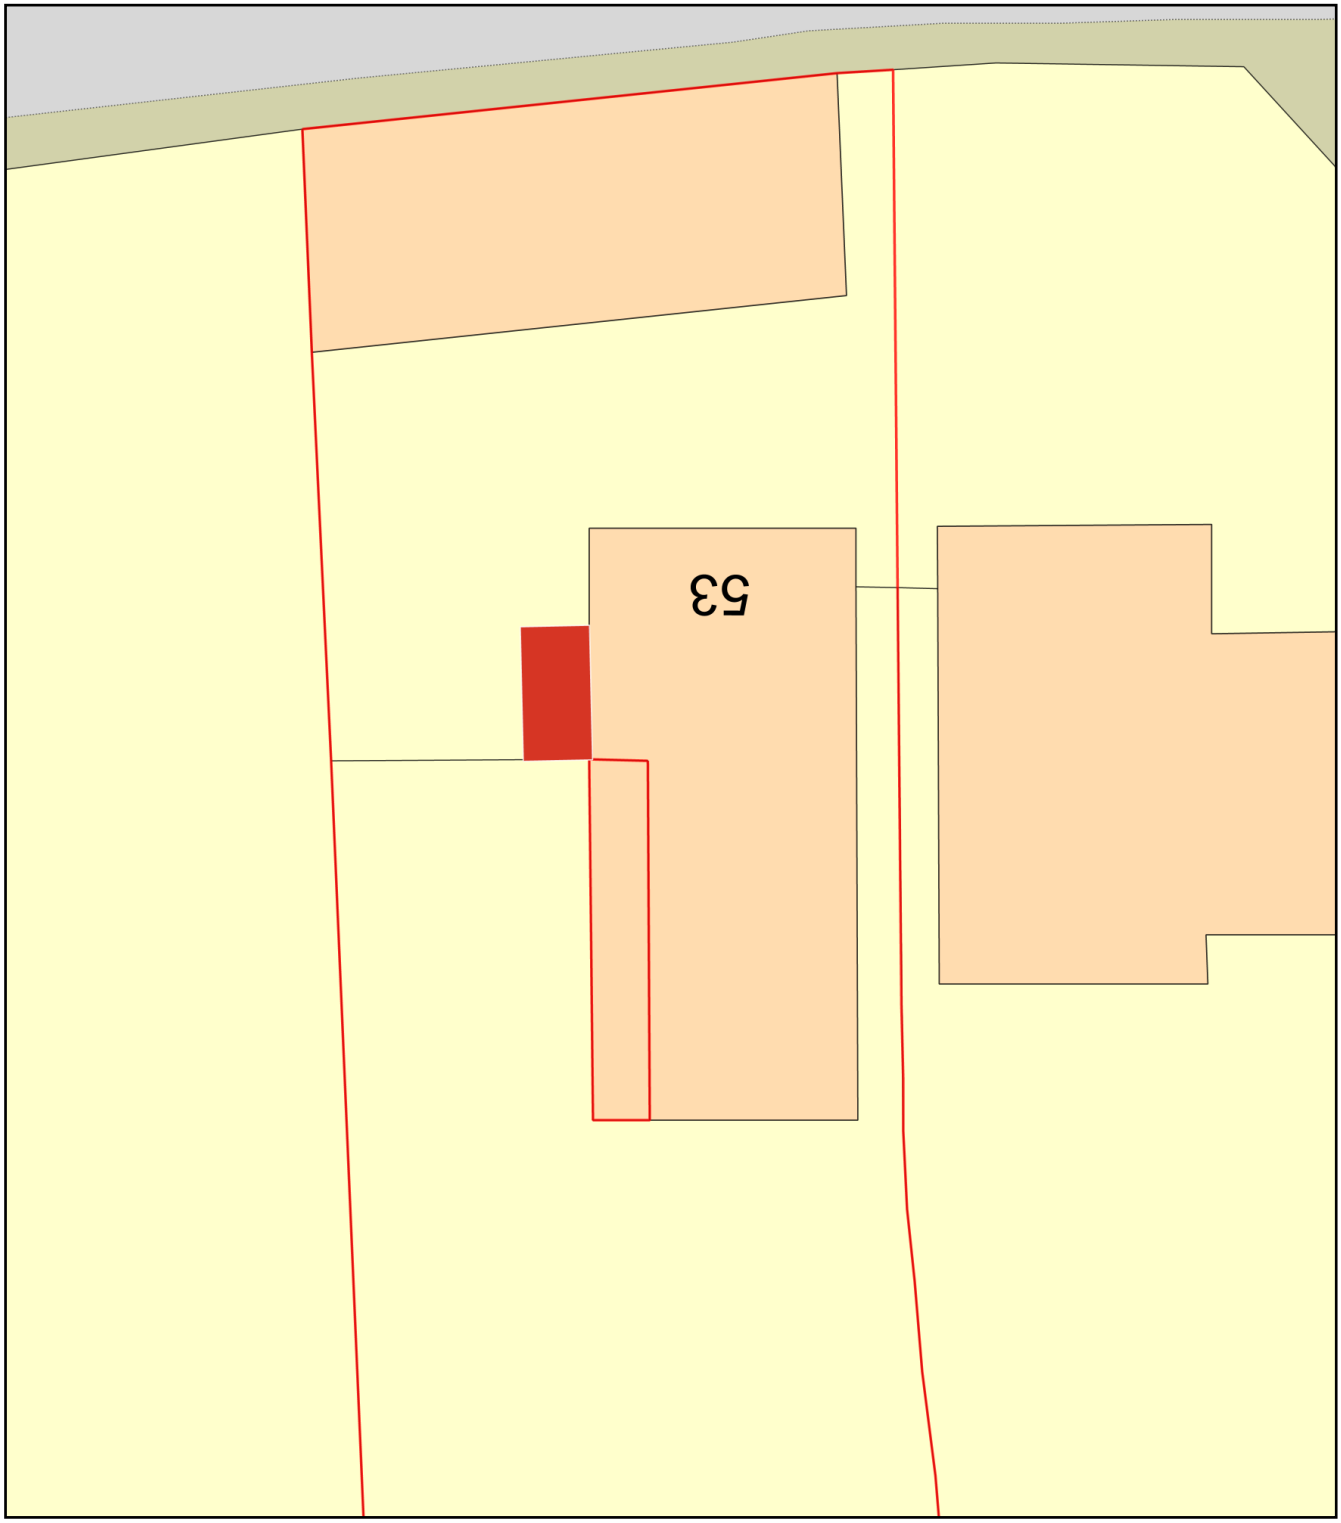

0 10

Metres

N

ReQuestaPlan

Plan Produced for: Timber Rooms Ltd

Date Produced: 28 Mar 2023

Plan Reference Number: TQRQM23087144234267

Scale: 1:200 @ A4

© Crown copyright and database rights 2023 OS 100042766