Exisiting garage construction

100mm Celcon/Thermalite Lightweight Blocks 3.6N - 440x215x100mm
50mm Celotex GA4050
22 mm Cedar cladding

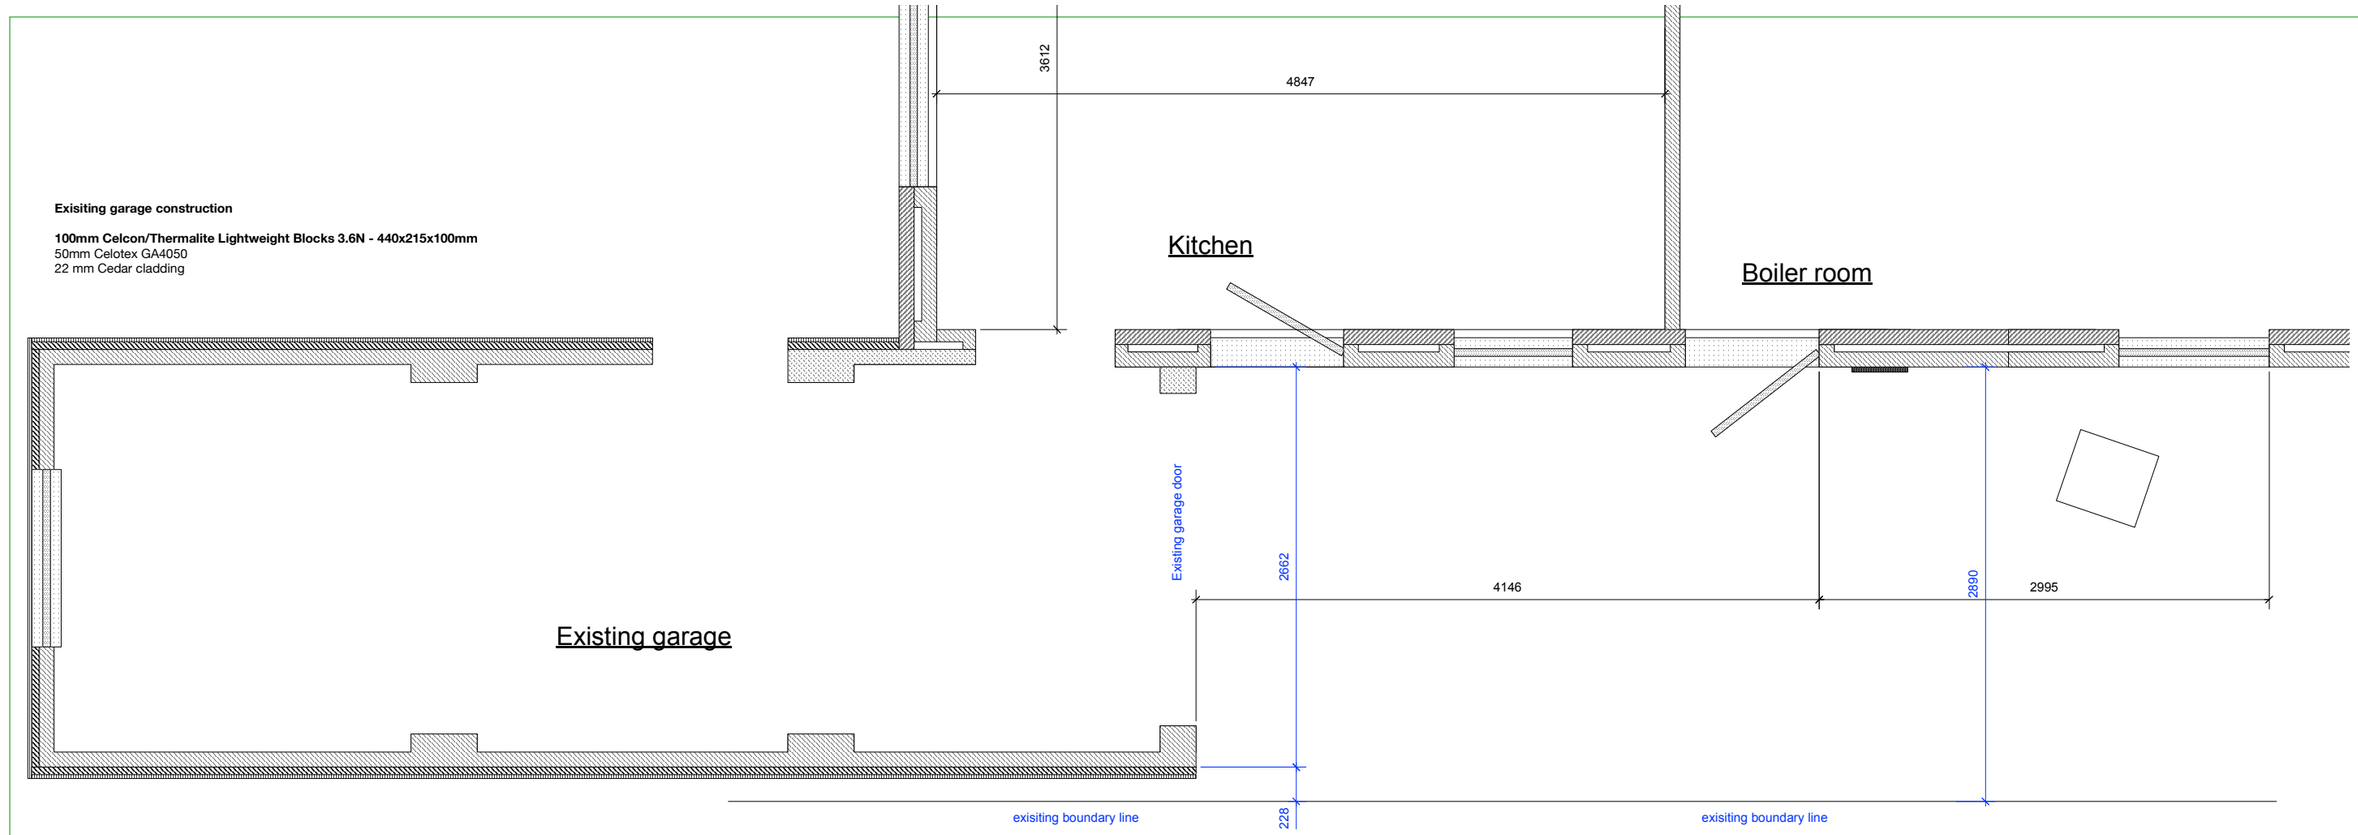

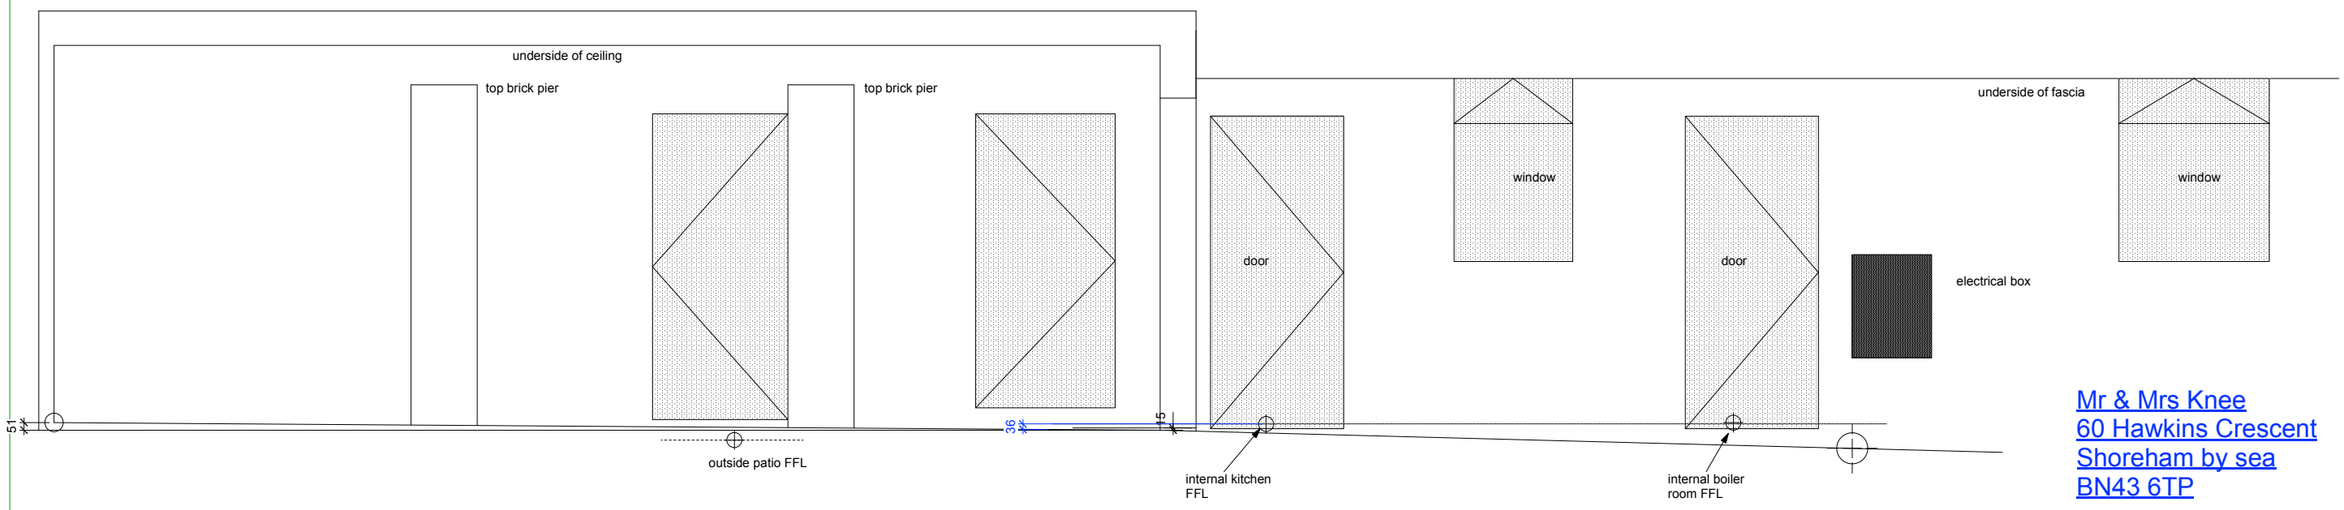

Mr & Mrs Knee
60 Hawkins Crescent
Shoreham by sea
BN43 6TP

Existing Garage conversion and extension

Enlarged exisiting building layout

Scale 1:20 at A1 Date 21/2/21

Drg no - 105