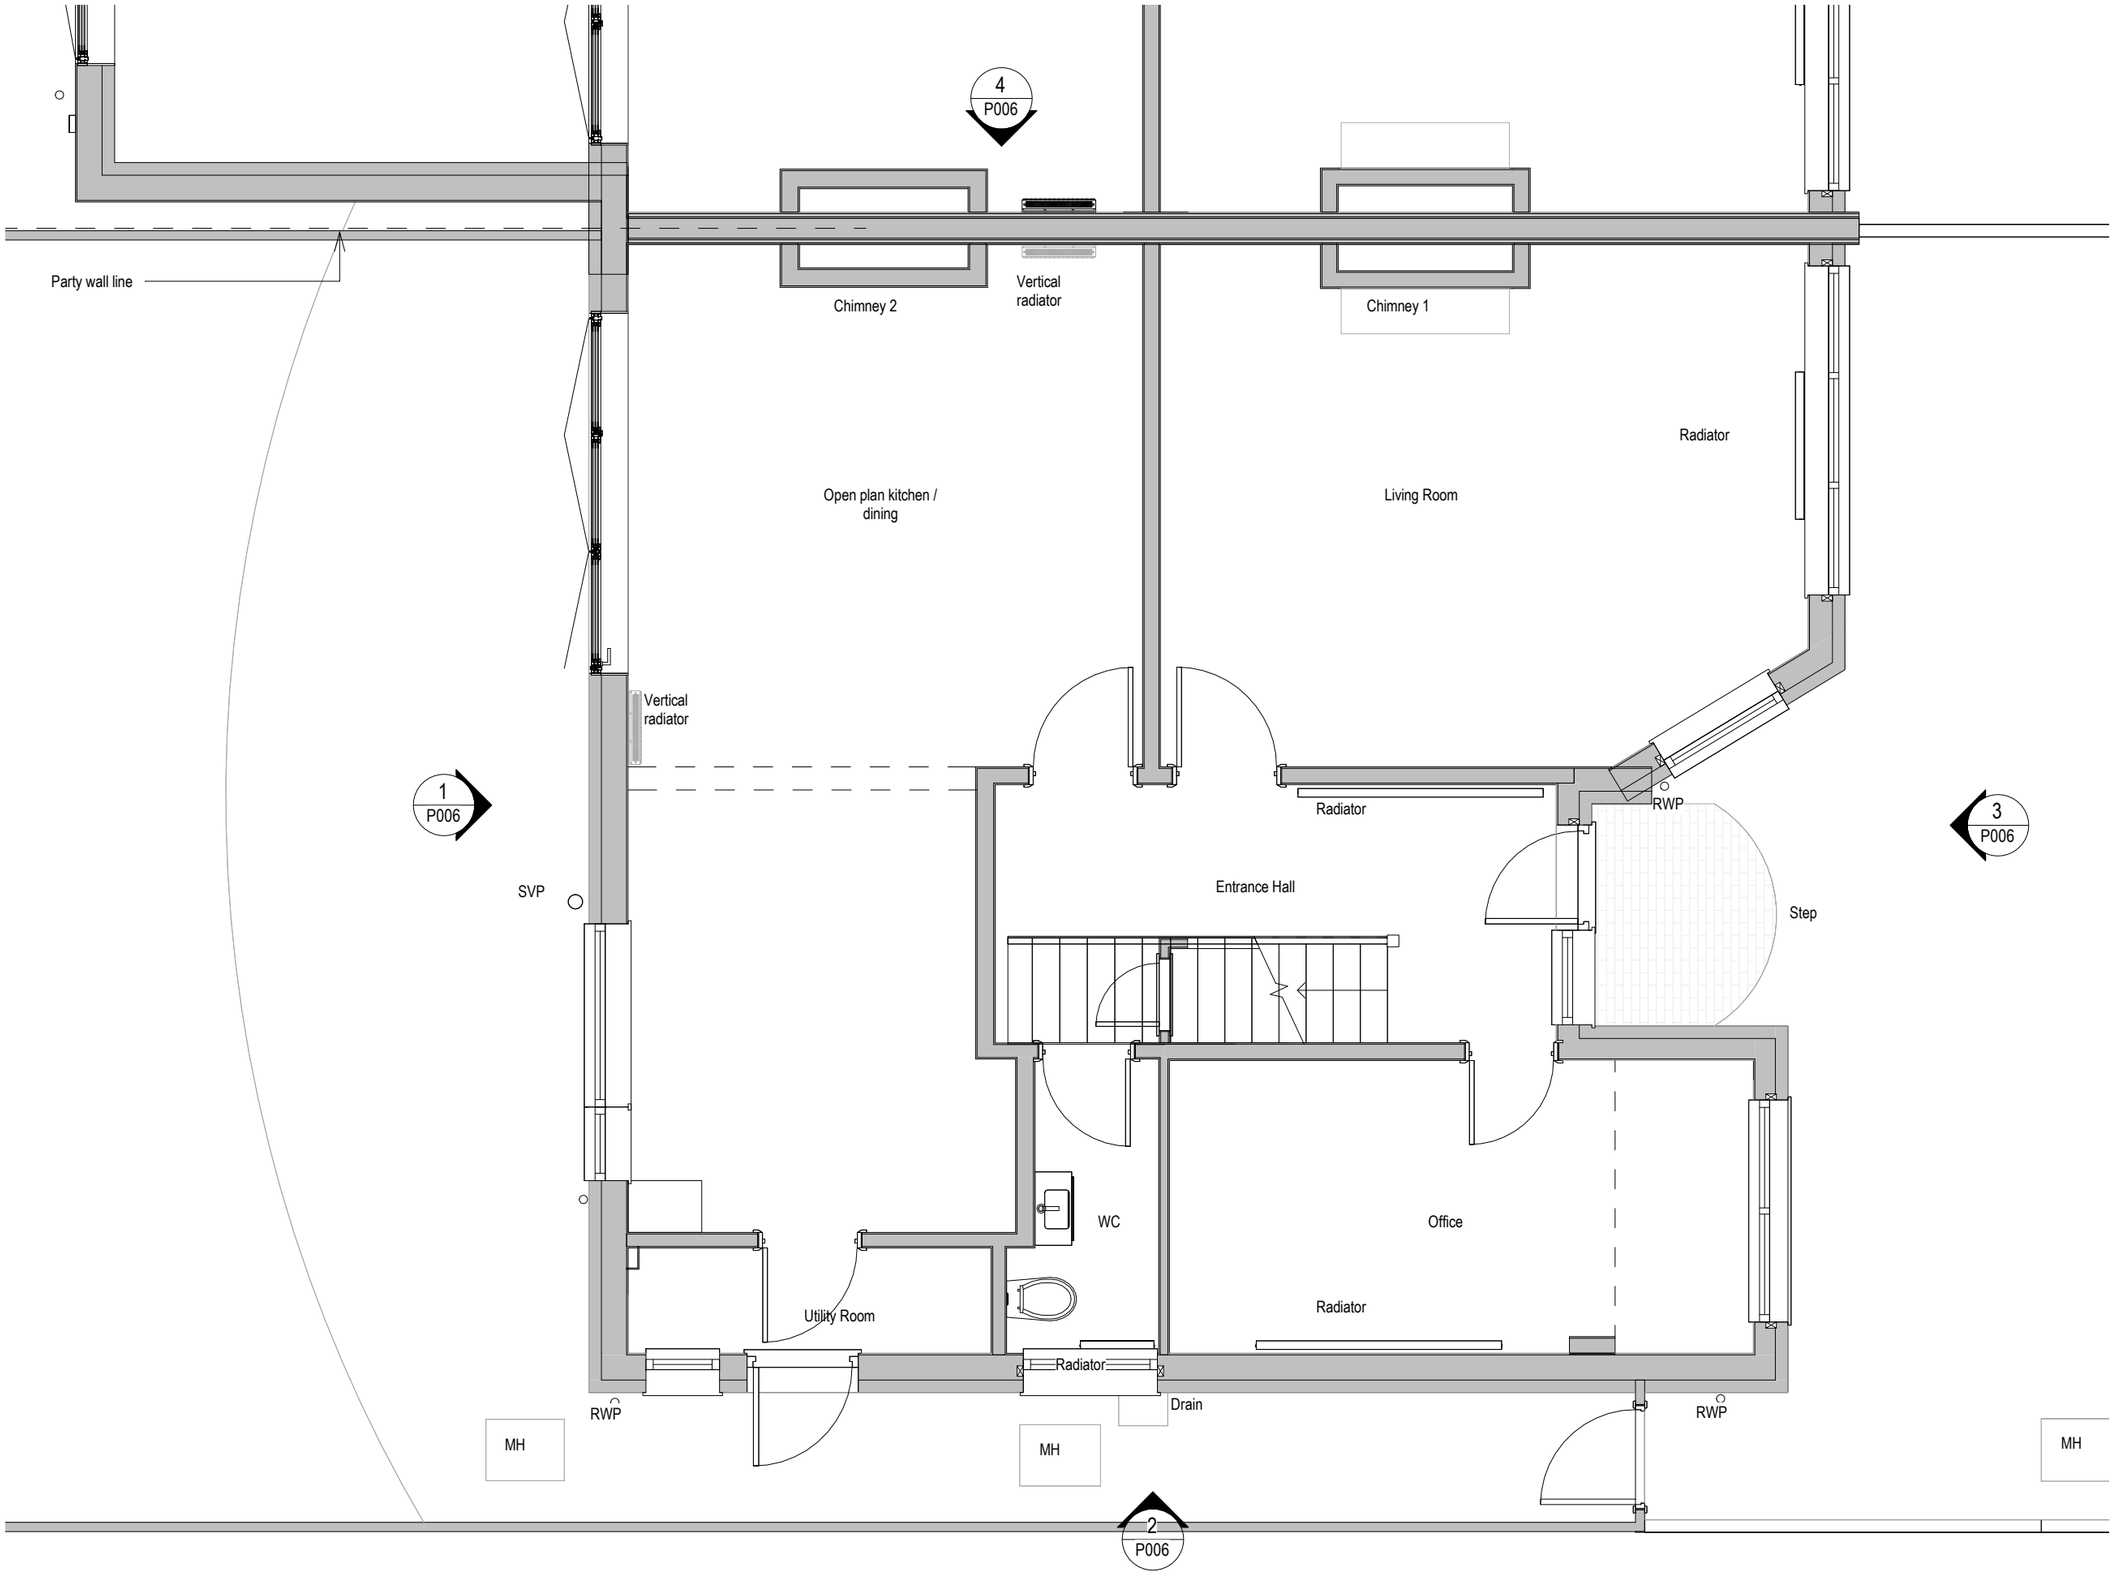

Revisions

No.	Description	Date	By
1	PLANNING	02-02-24	

Notes:

GENERAL NOTES:

All dimensions & levels are preliminary and approximate and subject to utilities search, legal boundaries and detailed layouts/ design development through consultation.

Dimensions are to be checked on site by contractor & sub contractors prior to commencement of work, any discrepancies are to be highlighted immediately to the architects.

Scale 1 to 50

0 0.5 1 2.5 M

Scale: 1 : 50 @ A3

Project No. **336** Project Name: **19 Rosebery Av**

Drawing No. **P003** Drawing Name: **Existing Ground Floor Plan**

Revision: **P 1** Suitability Description: **PLANNING** Project Issue Date: **JULY 22**

Drawn: GF Checked: MS Orig Paper Size: A3

F R E S H | Architects

T 07703682107 | 07393913140

info@fresh-architects.co.uk | www.fresharchitects.co.uk

Use figured dimensions only. All levels and dimensions to be checked. This drawing is to be read in conjunction with all other relevant drawings and specifications.

© FRESH Architects Ltd. All rights reserved