BLOCK PLAN

ADUR & WORTHING PLANNING SERVICES	
PLAN	AWDM/ 0669/15
DATE VALID	13 MAY 2015

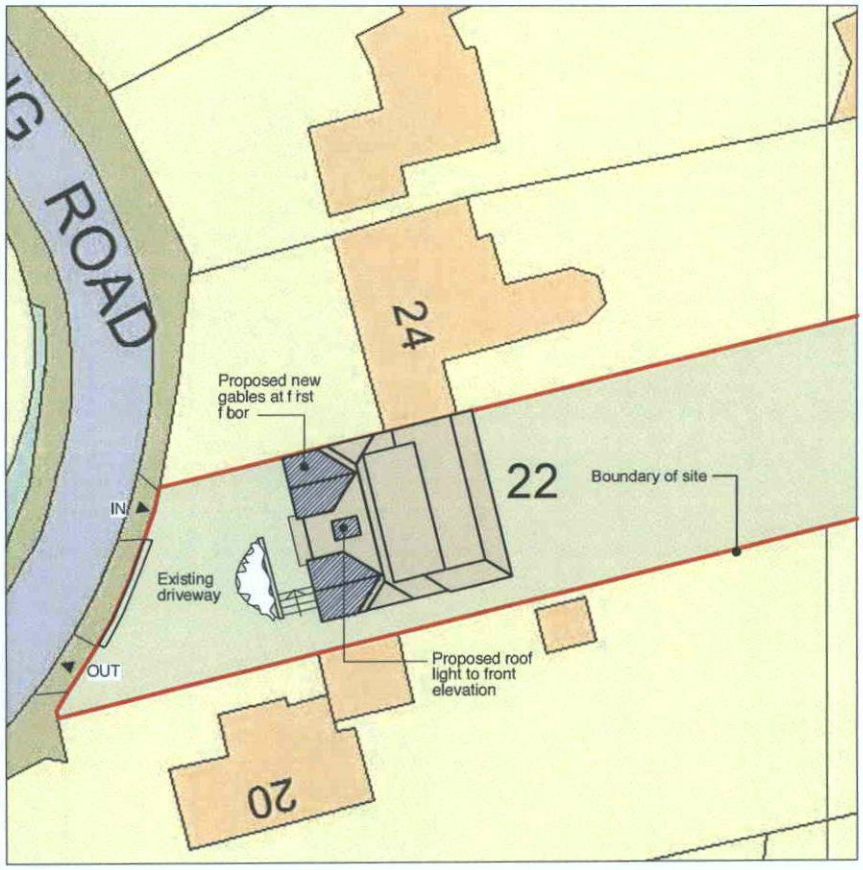

0 5 10 15 20 25 30 35 40 45 50 M

2	BLOCK PLAN Scale: 1:500

N

dh:design_ architectural design consultancy

Job Name		
22 Ring Road, Lancing, BN15 0QE		
Status: PLANNING	Drawing Title: BLOCK PLAN	
Date: April 15	Scale: 1:500 @ A4	Job Ref: 092
© All rights reserved		Drawing Number: L-101