0m 2m 4m 6m 8m 10m

VISUAL SCALE 1:100 @ A2

1 ELEVATION FACING SOUTH
1 : 100

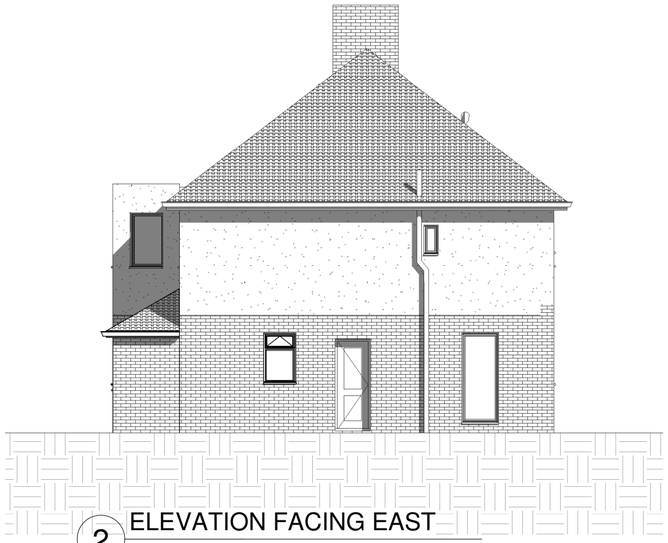

2 ELEVATION FACING EAST
1 : 100

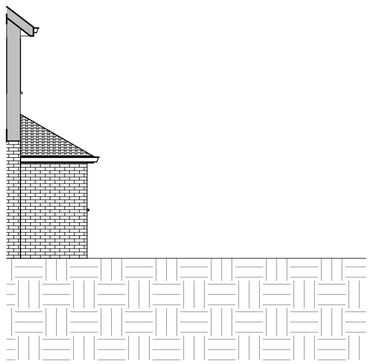

3 ELEVATION FACING WEST
1 : 100

Rev	Description	Date

KRONA DESIGN
ARCHITECTURE AND INTERIOR DESIGN

4 Union Place | Worthing | BN11 1LG
info@kronadesign.co.uk
kronadesign.co.uk
01903 256150

PROJECT
Garage Conversion & Front Extension

ADDRESS
35 Robson Road
Goring-by-Sea
West Sussex

TITLE
Proposed Elevations

CLIENT
Tatyana Moskalenko & Sergiy Bryzhko

DRAWN	STATUS	DATE
JLB	Design	14/07/25

SCALE (@ A2)	PROJECT NUMBER
1 : 100	KD.1733

DRAWING NUMBER	REV
A.201	

© KRONA DESIGN