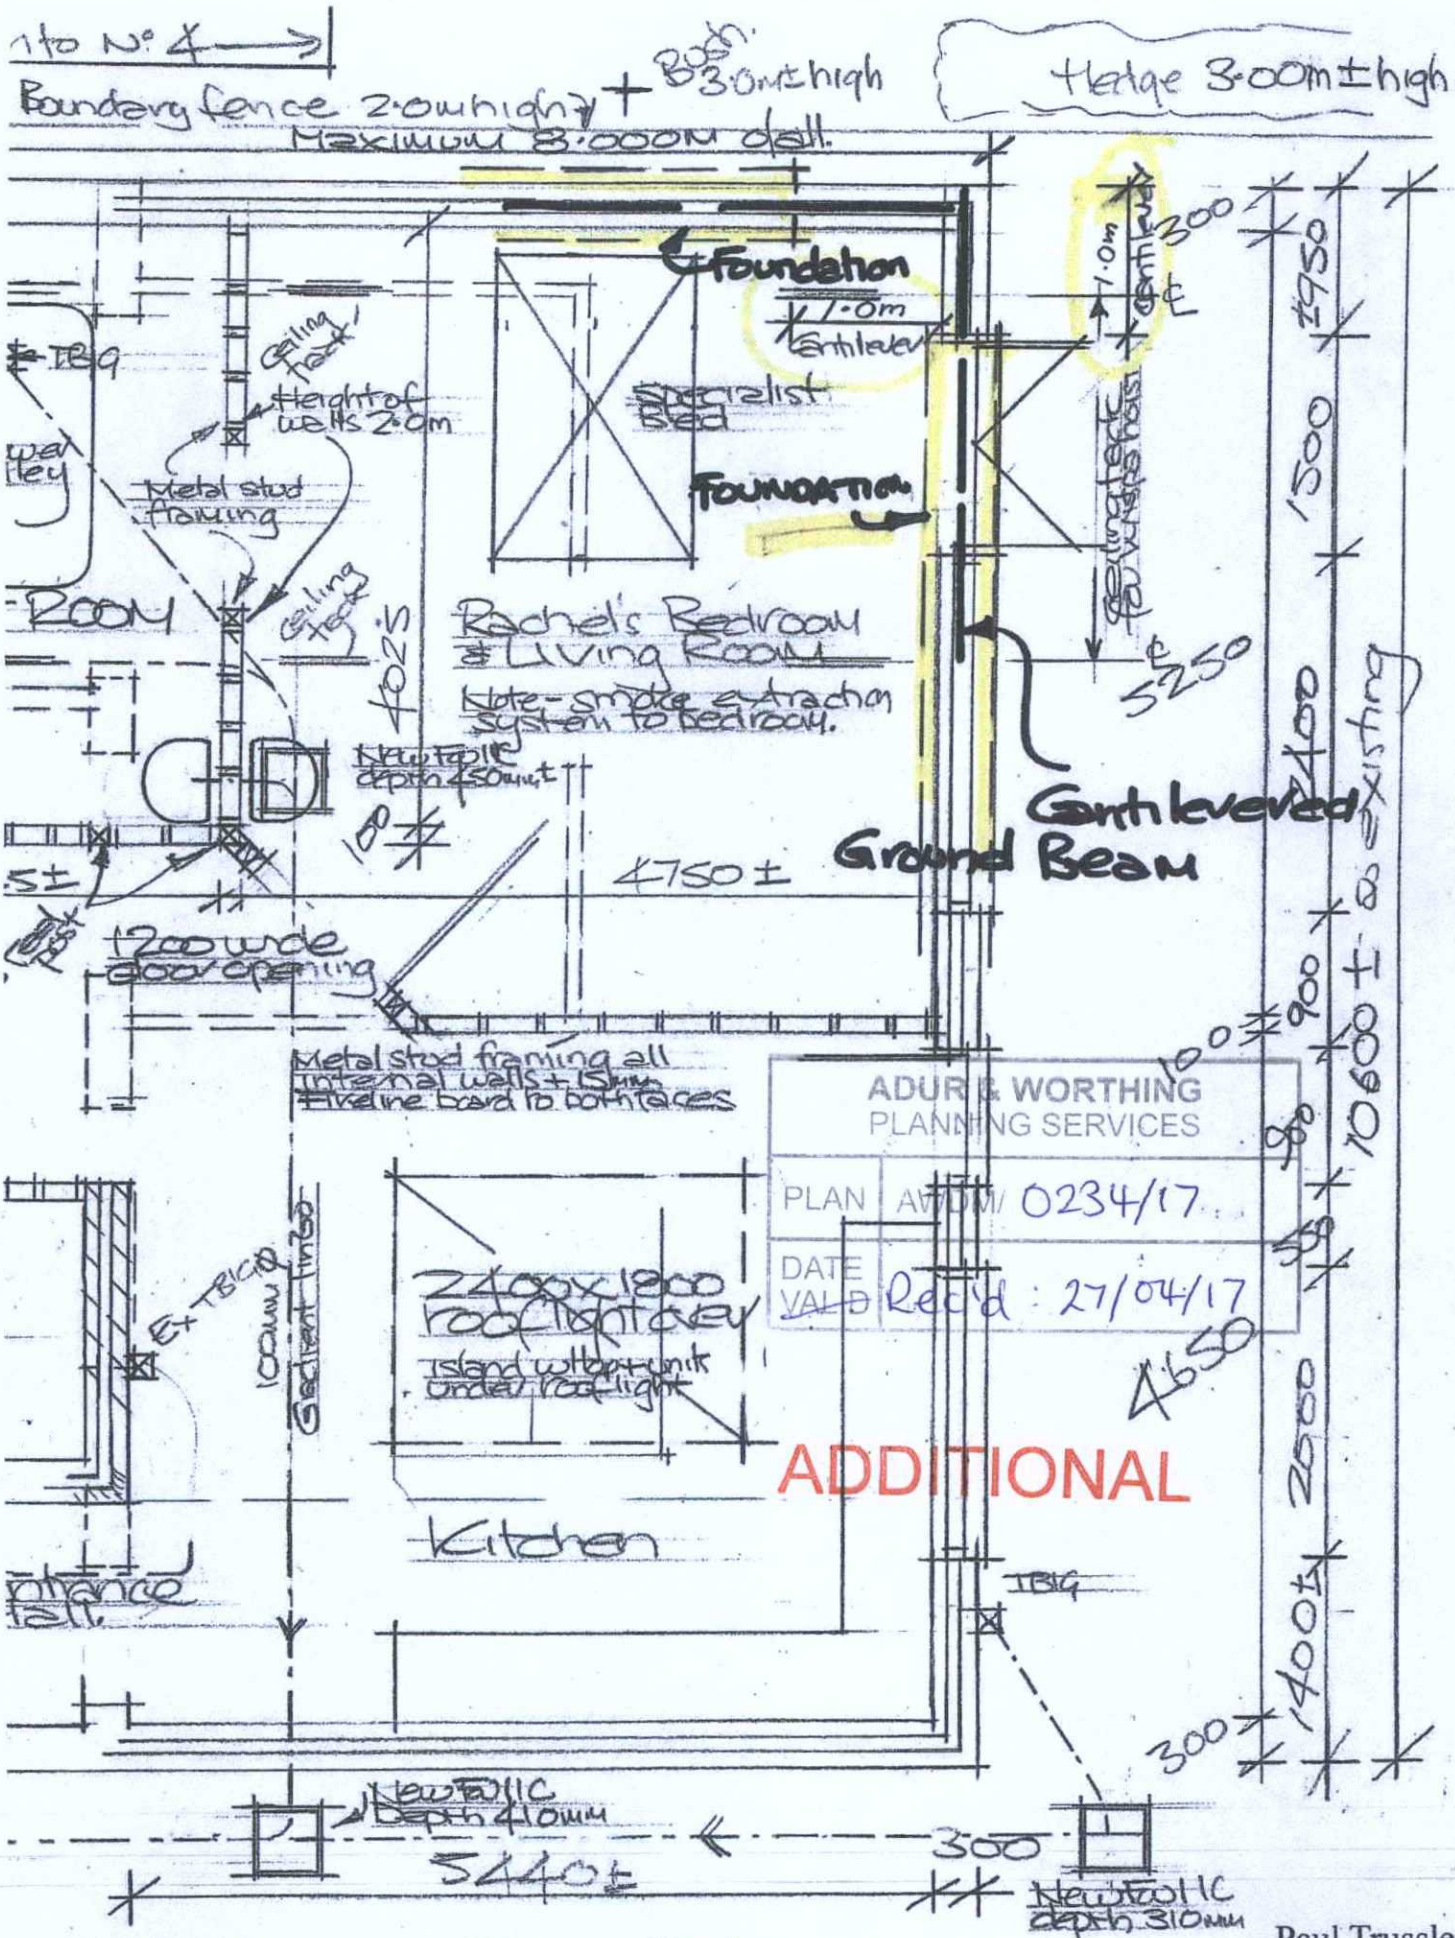

ADUR & WORTHING
PLANNING SERVICES
PLAN AWDM/ 0234/17
DATE VALID Rec'd : 27/04/17

ADDITIONAL

osed Ground Floor Plan.
Scale: 1:50

2 BERRIEDALE DRIVE
SOMPTING

Drawing No. 216/523/4/FP

Paul Trussler
44 Firle Road
Lancing
West Sussex
BN15 0NZ