REV.	AMENDMENT	BY	DATE

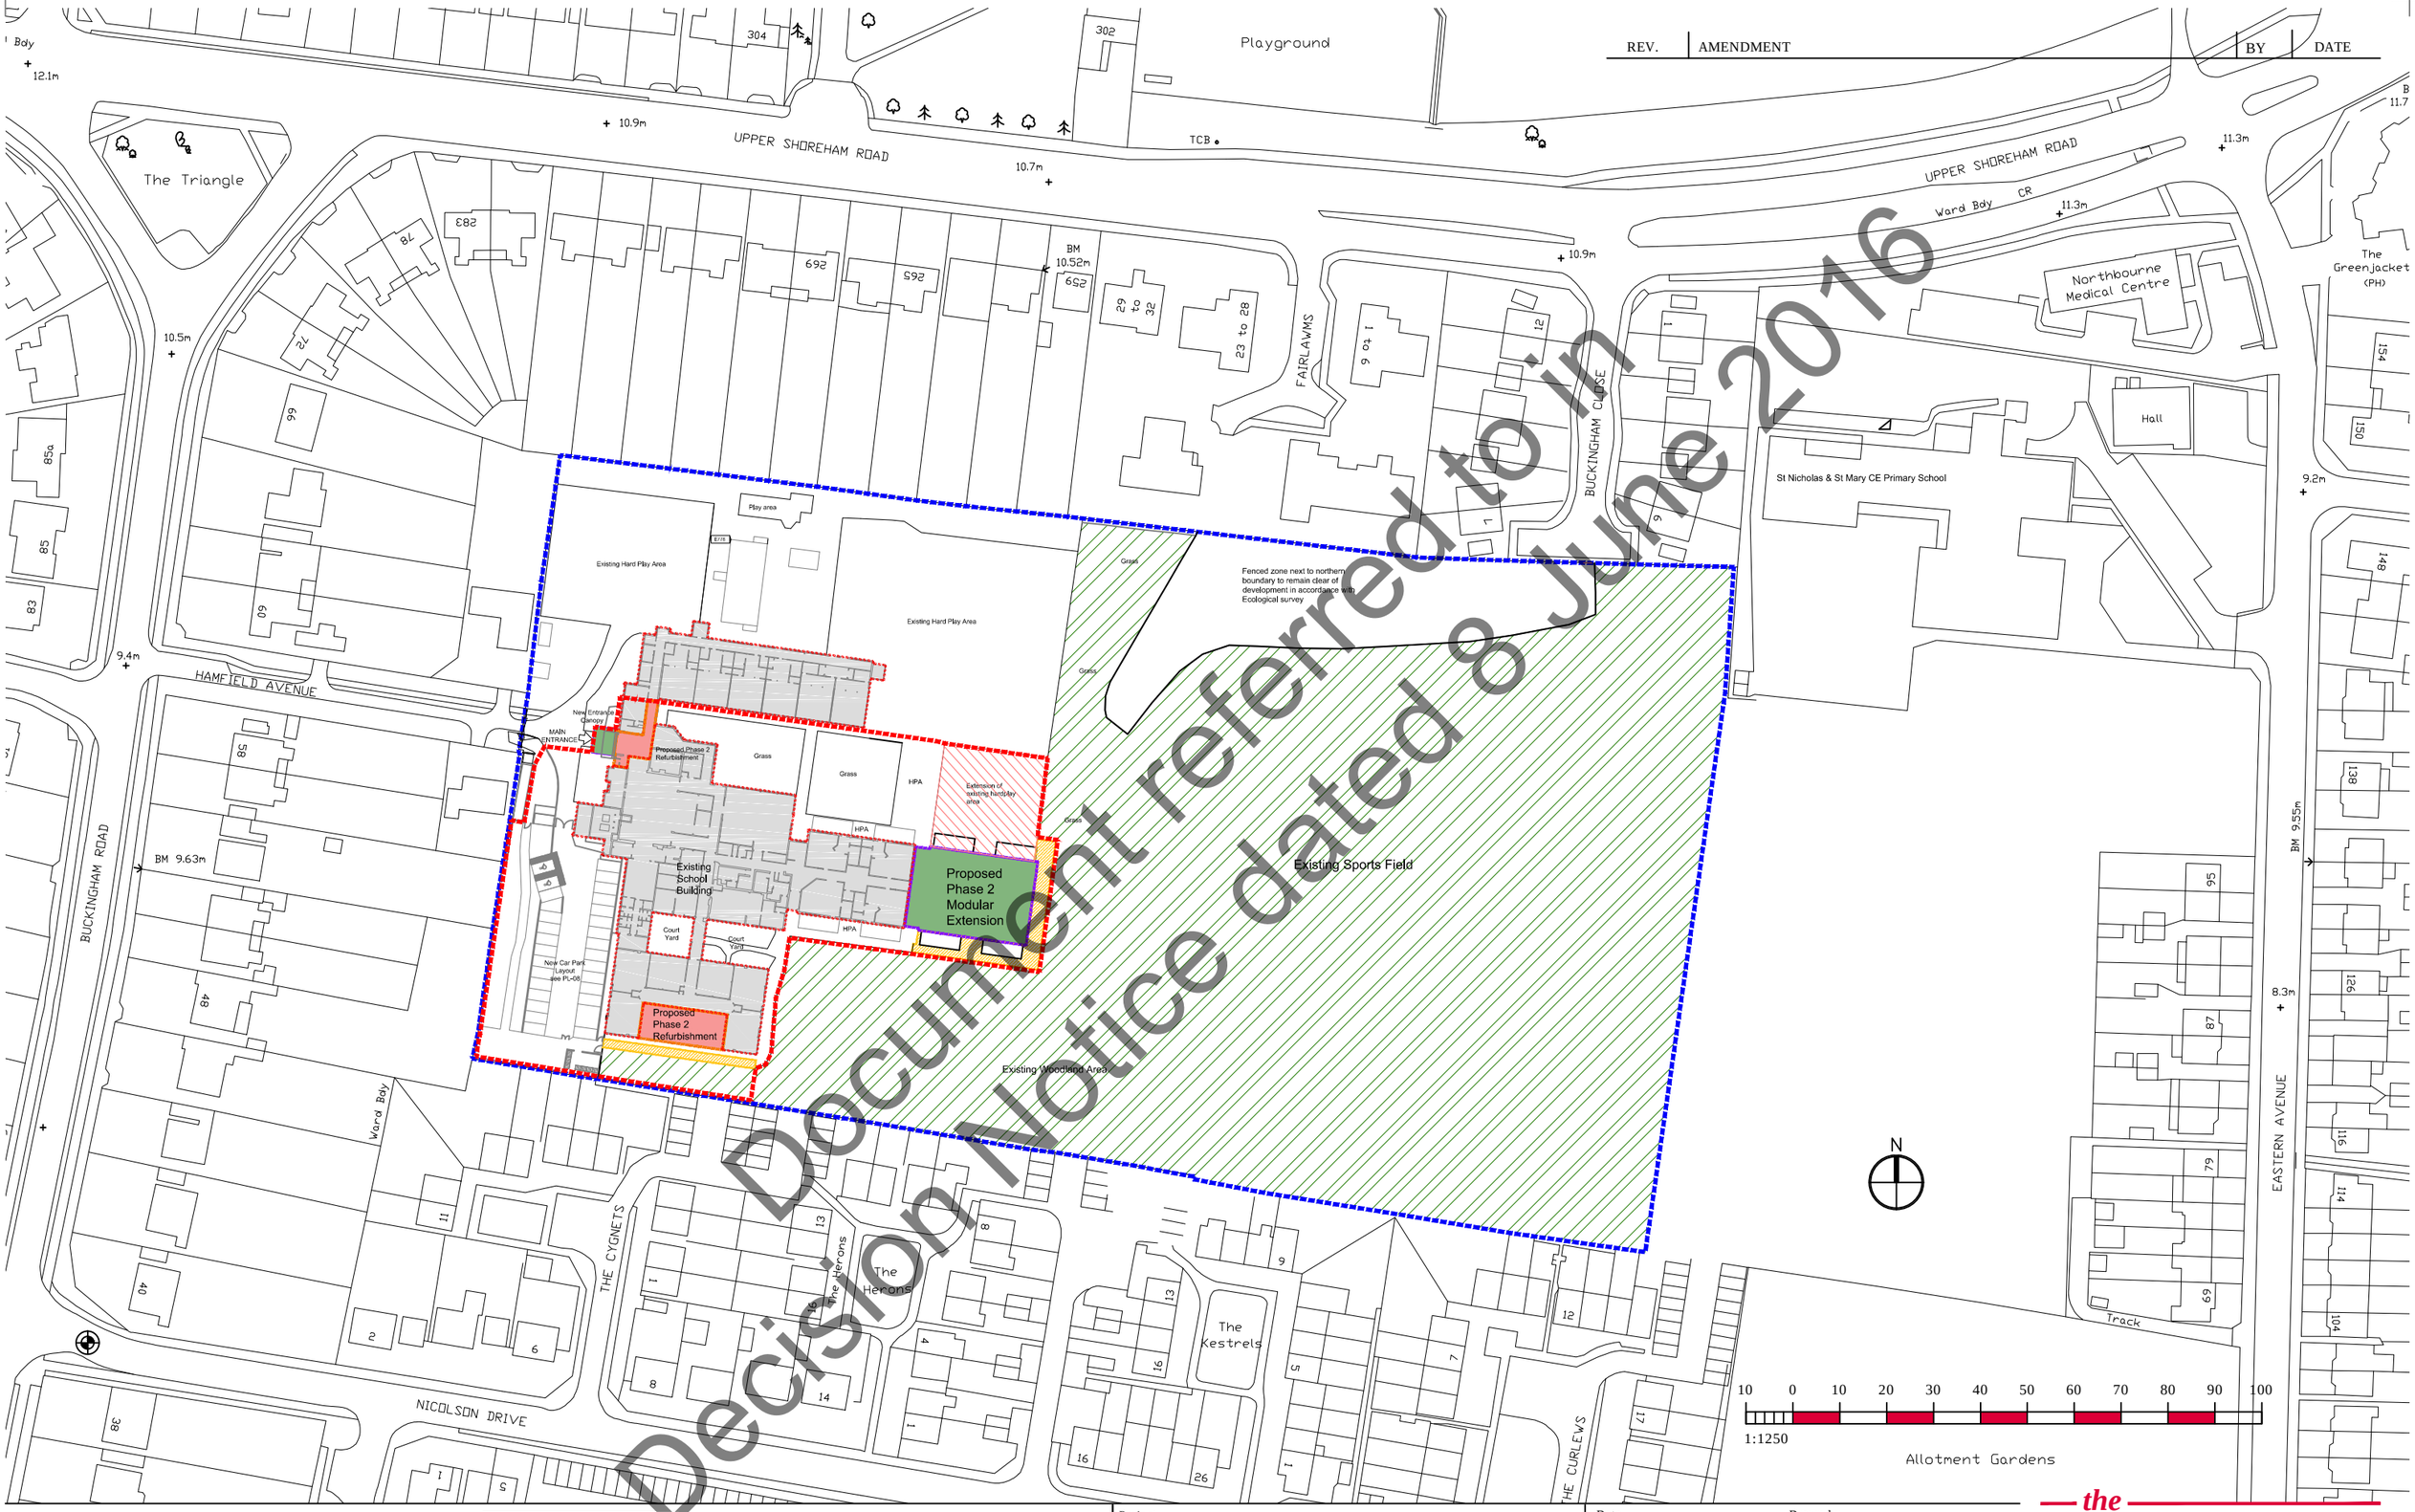

Document referred to in Decision Notice dated 8 June 2016

RIBA Chartered Practice

ISO 9001 Registered Firm — Certificate No. GB2002767
International Accreditation Board — Registration No. 0044/1

UNIT 2, MARTINS BARN, BIRDHAM ROAD
CHICHESTER, WEST SUSSEX, PO20 7BX
TEL: 01243 514131 FAX: 01243 511488
office@the-seaman-partnership.co.uk
w.w.w.the-seaman-partnership.co.uk

Project: Buckingham Park Primary School
Buckingham Road, Shoreham-By-Sea

Drawing: Location Plan

Date	Drawn by
April 16	re
Scales: 1:1250 @ A3	Status: Planning
Job No: TSP 553	Dwg No: PL-01
	Revision: B

the SEAMAN PARTNERSHIP Ltd