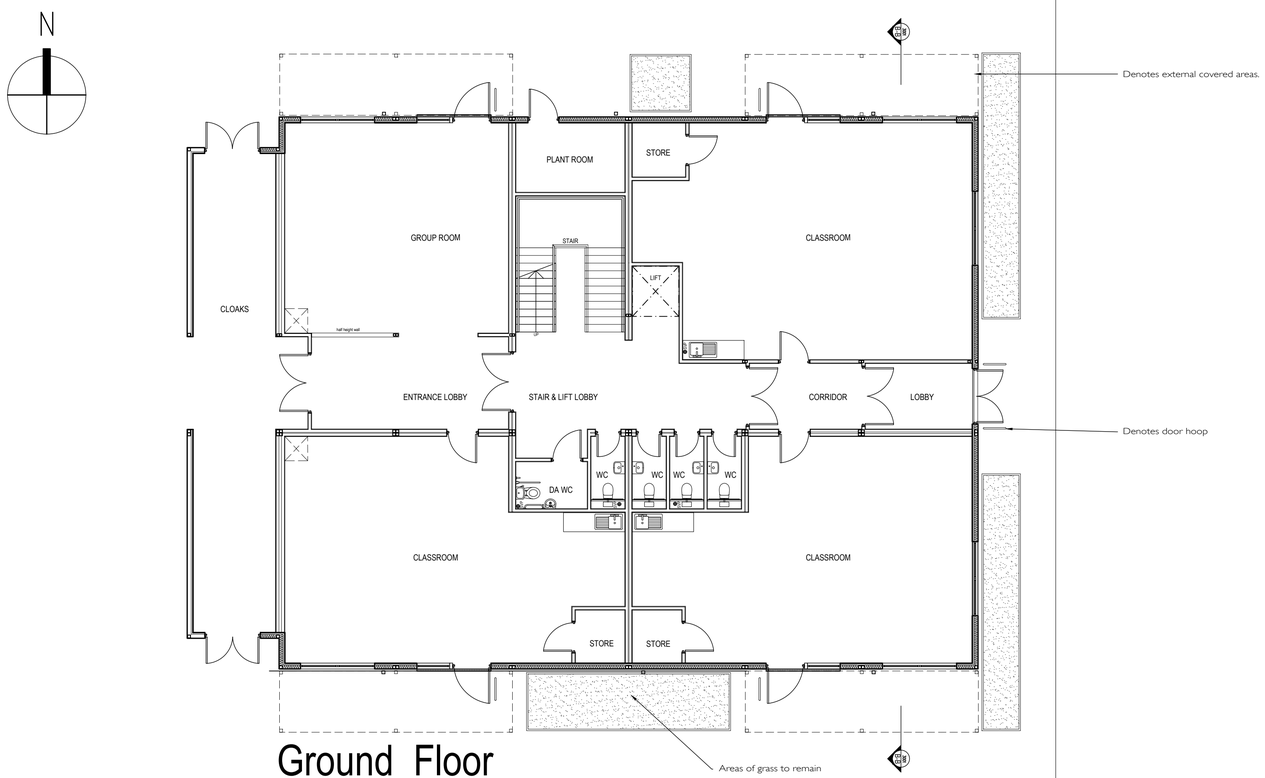

Ground Floor

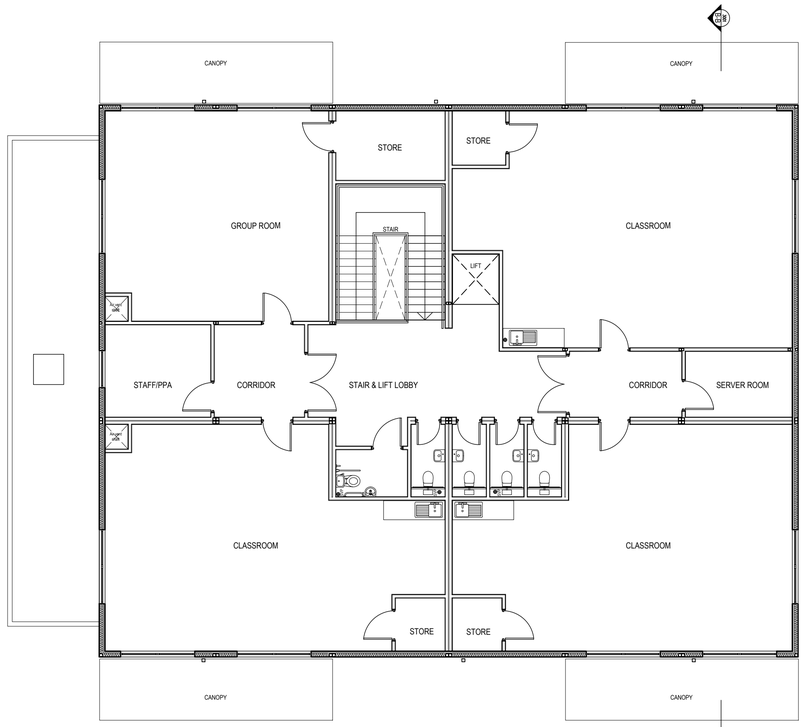

First Floor

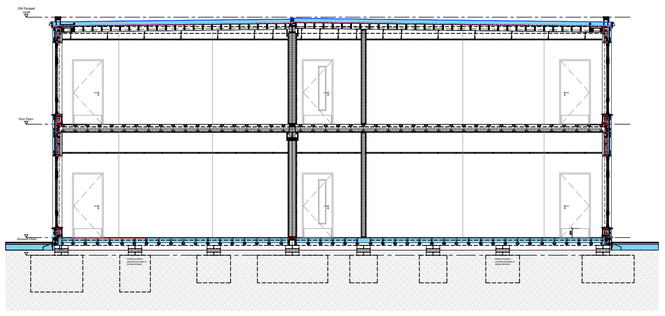

Cross Section

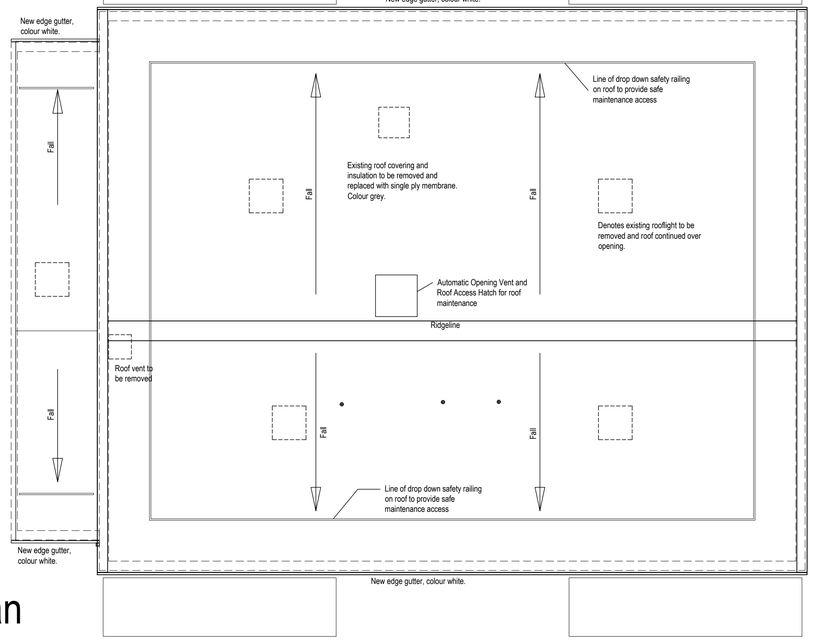

Roof Plan

0 1m 5m 10m 20m

Note:
Do not scale this drawing. All levels and dimensions are to be checked on site. This drawing is to be read in conjunction with all relevant consultants' requirements, drawings and specifications. Any discrepancies between consultants' drawings to be reported to the Contract Administrator before any relevant work commences.

Copyright: 2023 Miller Bourne ©

Notes

Rev	Date	Description	Drawn	Checked
P01	01.07.24	First Issue	HW	RM
P02	05.08.24	Areas of previous grass to be infilled with tarmac noted.	HW	RM
P03	16.09.24	Areas of grass to be infilled reduced to 23sqm. Drop down roof rails for safe access added and revised access hatch location.	HW	RM
P04	06.12.24	Roof Plan Updated	JC	RM
P05	13.12.24	Areas of grass previously noted as being removed, to be reinstated.	JC	RM

Status: PLANNING

Buckingham Park School - Teaching Block

Proposed Building Plans & Sections (Planning)

Scale: 1:100 @ A1

Drawing Reference: 4880-MBA-0-EL-D-A-1015

Rev: P-05

MILLER BOURNE ARCHITECTS
332 Kingsway
Hove
East Sussex
BN3 4QW
T:01273 411399
design@miller-bourne.co.uk
www.miller-bourne.co.uk