



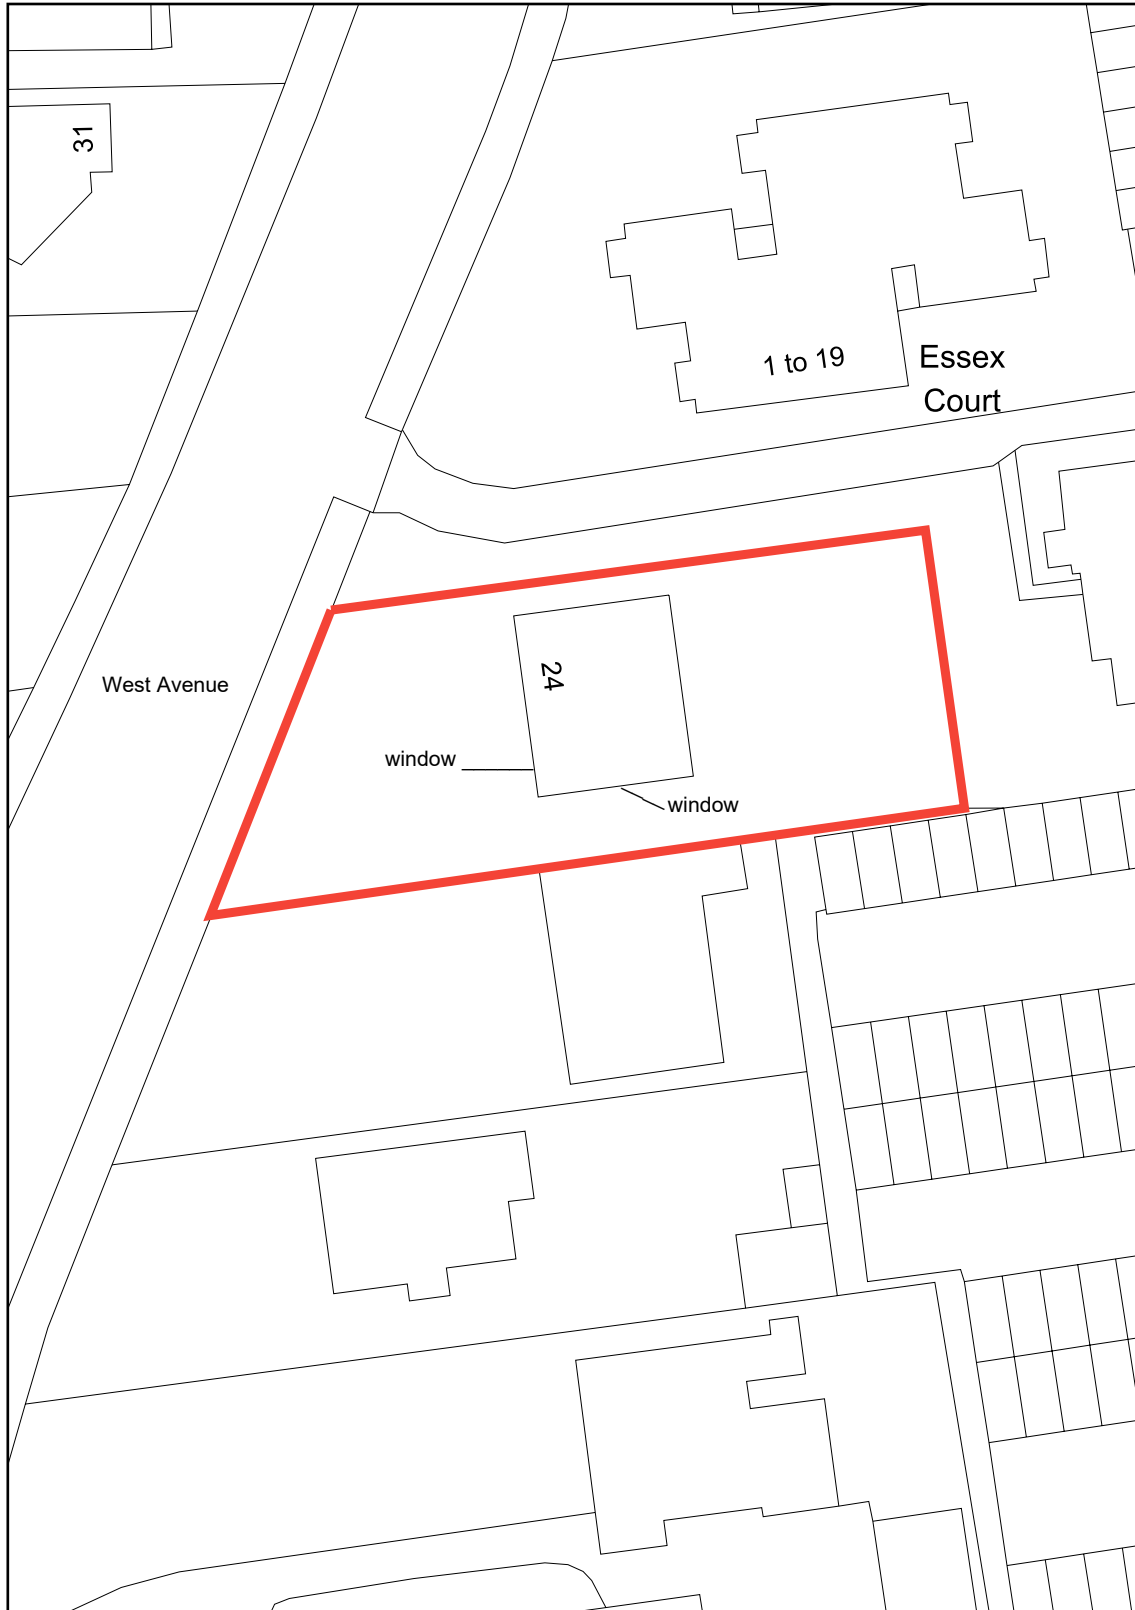

**FIND >**

## Site & Block Plan

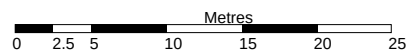

**Sussex Building Surveyors Ltd**

01903 529583

adk@sussexbuildingsurveyors.com

24 West Avenue, Worthing, BN11 5LU

**Replacement Common Parts Windows  
Existing Elevations**

Scale: 1:500

Paper: A4

Date: June 2026

Drg No.: SBS/470/03

Do not scale except for planning purposes. All dimensions to be checked on site.

