AMENDMENTS

Rev	Description	By	Date
A	BOUNDARIES AMENDED	TR	03-07-2024

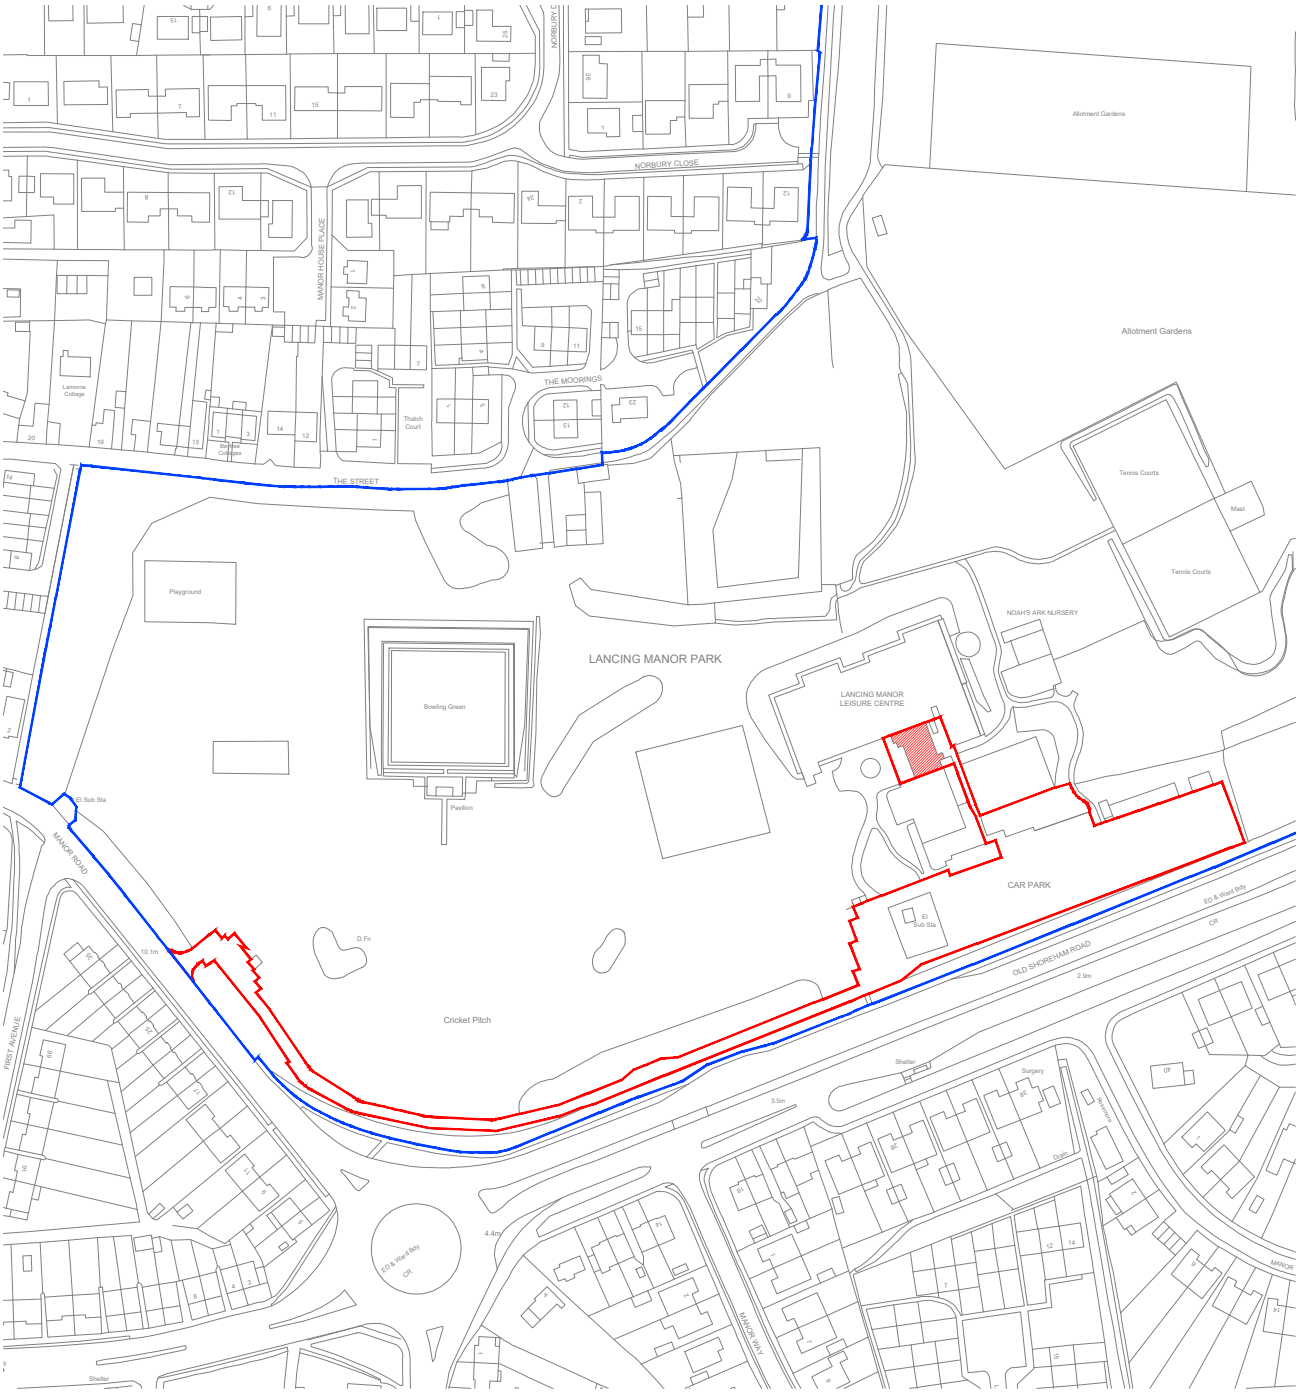

LOCATION PLAN

Scale 1:2500

Scale in Metres

0 10 25 50 100 125

N

© Crown Copyright and database right (2024). Ordnance Survey 1000024321 & 100018824

ADUR & WORTHING COUNCILS

TECHNICAL SERVICES
TOWN HALL, CHAPEL ROAD
WORTHING BN11 1HA
www.adur-worthing.gov.uk
surveyors@adur-worthing.gov.uk

NOTES:

1. Do not scale from this drawing, except for Planning.
2. All dimensions are in millimetres / metres unless stated otherwise.

Property Title:

LANCING MANOR LEISURE CENTRE, MANOR ROAD, LANCING, BN15 0PH

Drawing Title:

LOCATION PLAN

Drawing Status:

FOR INFORMATION

Scale @ A4:	Date:	
1:2500	12-01-2024	
UPRN:	Drawn By:	Checked By:
60006249	TR	KS
Drawing No:		Rev:
240101 / AWC / 00 / ZZ / DR / B / 0001		A