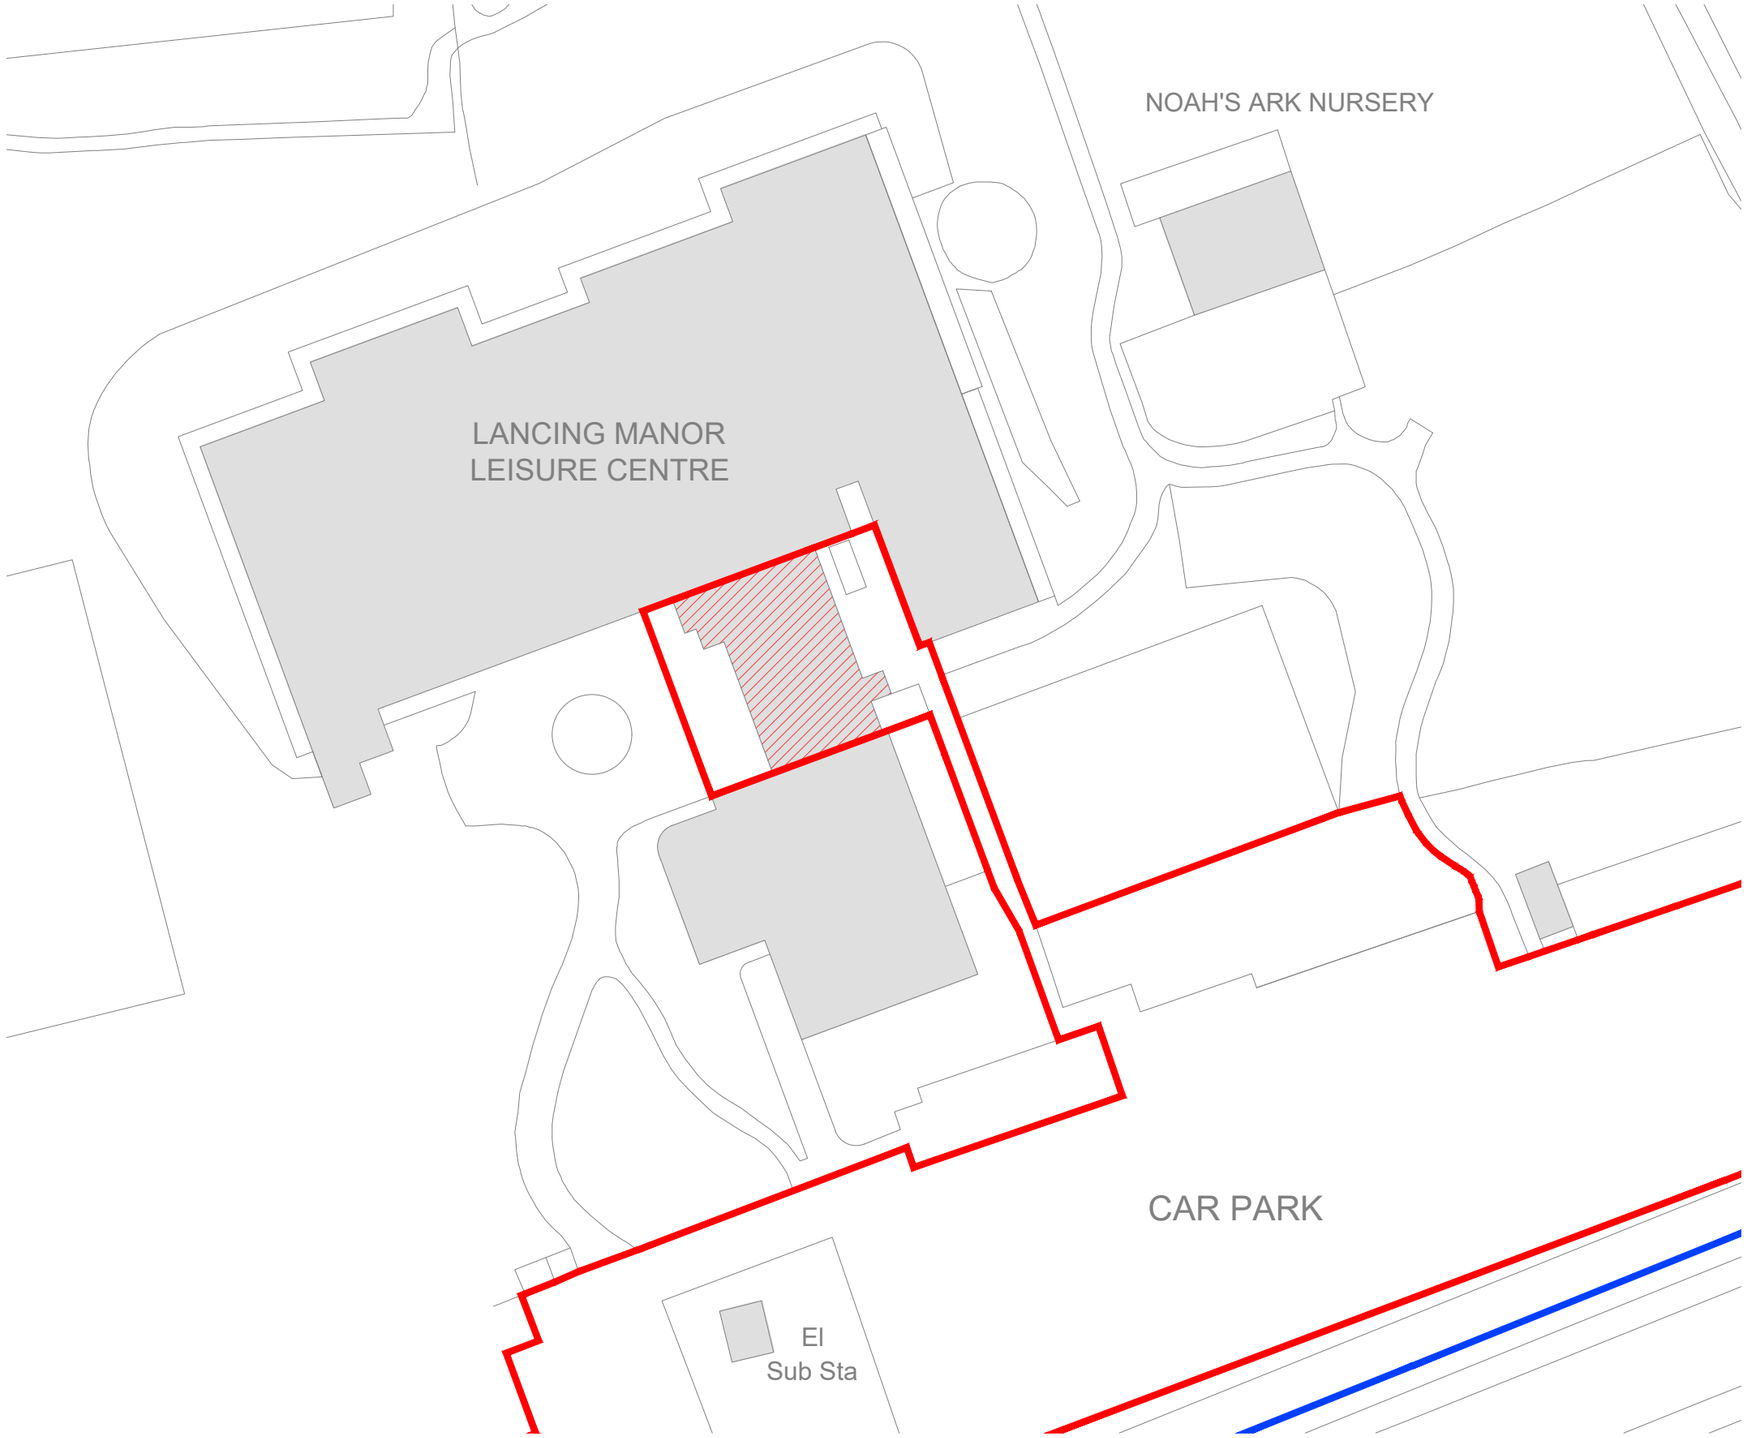

BLOCK PLAN
Scale 1:500
Scale in Metres
0 5 10 15 20 25

N

© Crown Copyright and database right (2024). Ordnance Survey 1000024321 & 100018824

NOTES:

1. Do not scale from this drawing, except for Planning.
2. All dimensions are in millimetres / metres unless stated otherwise.

Rev	Description	By	Date
A	BOUNDARIES AMENDED	TR	03-07-2024

AMENDMENTS

Drawing Status:

FOR INFORMATION

ADUR & WORTHING
COUNCILS
TECHNICAL SERVICES
TOWN HALL, CHAPEL ROAD
WORTHING BN11 1HA
www.adur-worthing.gov.uk
surveyors@adur-worthing.gov.uk

Property Title:

LANCING MANOR LEISURE CENTRE, MANOR ROAD, LANCING, BN15 0PH

Drawing Title:

BLOCK PLAN

Scale @ A3:	Date:	
1:500	**12-01-2024**	
UPRN:	Drawn By:	Checked By:
60006249	**TR**	**KS**
Drawing No:		Rev:
240101 / AWC / 00 / ZZ / DR / B / 0002		**A**