




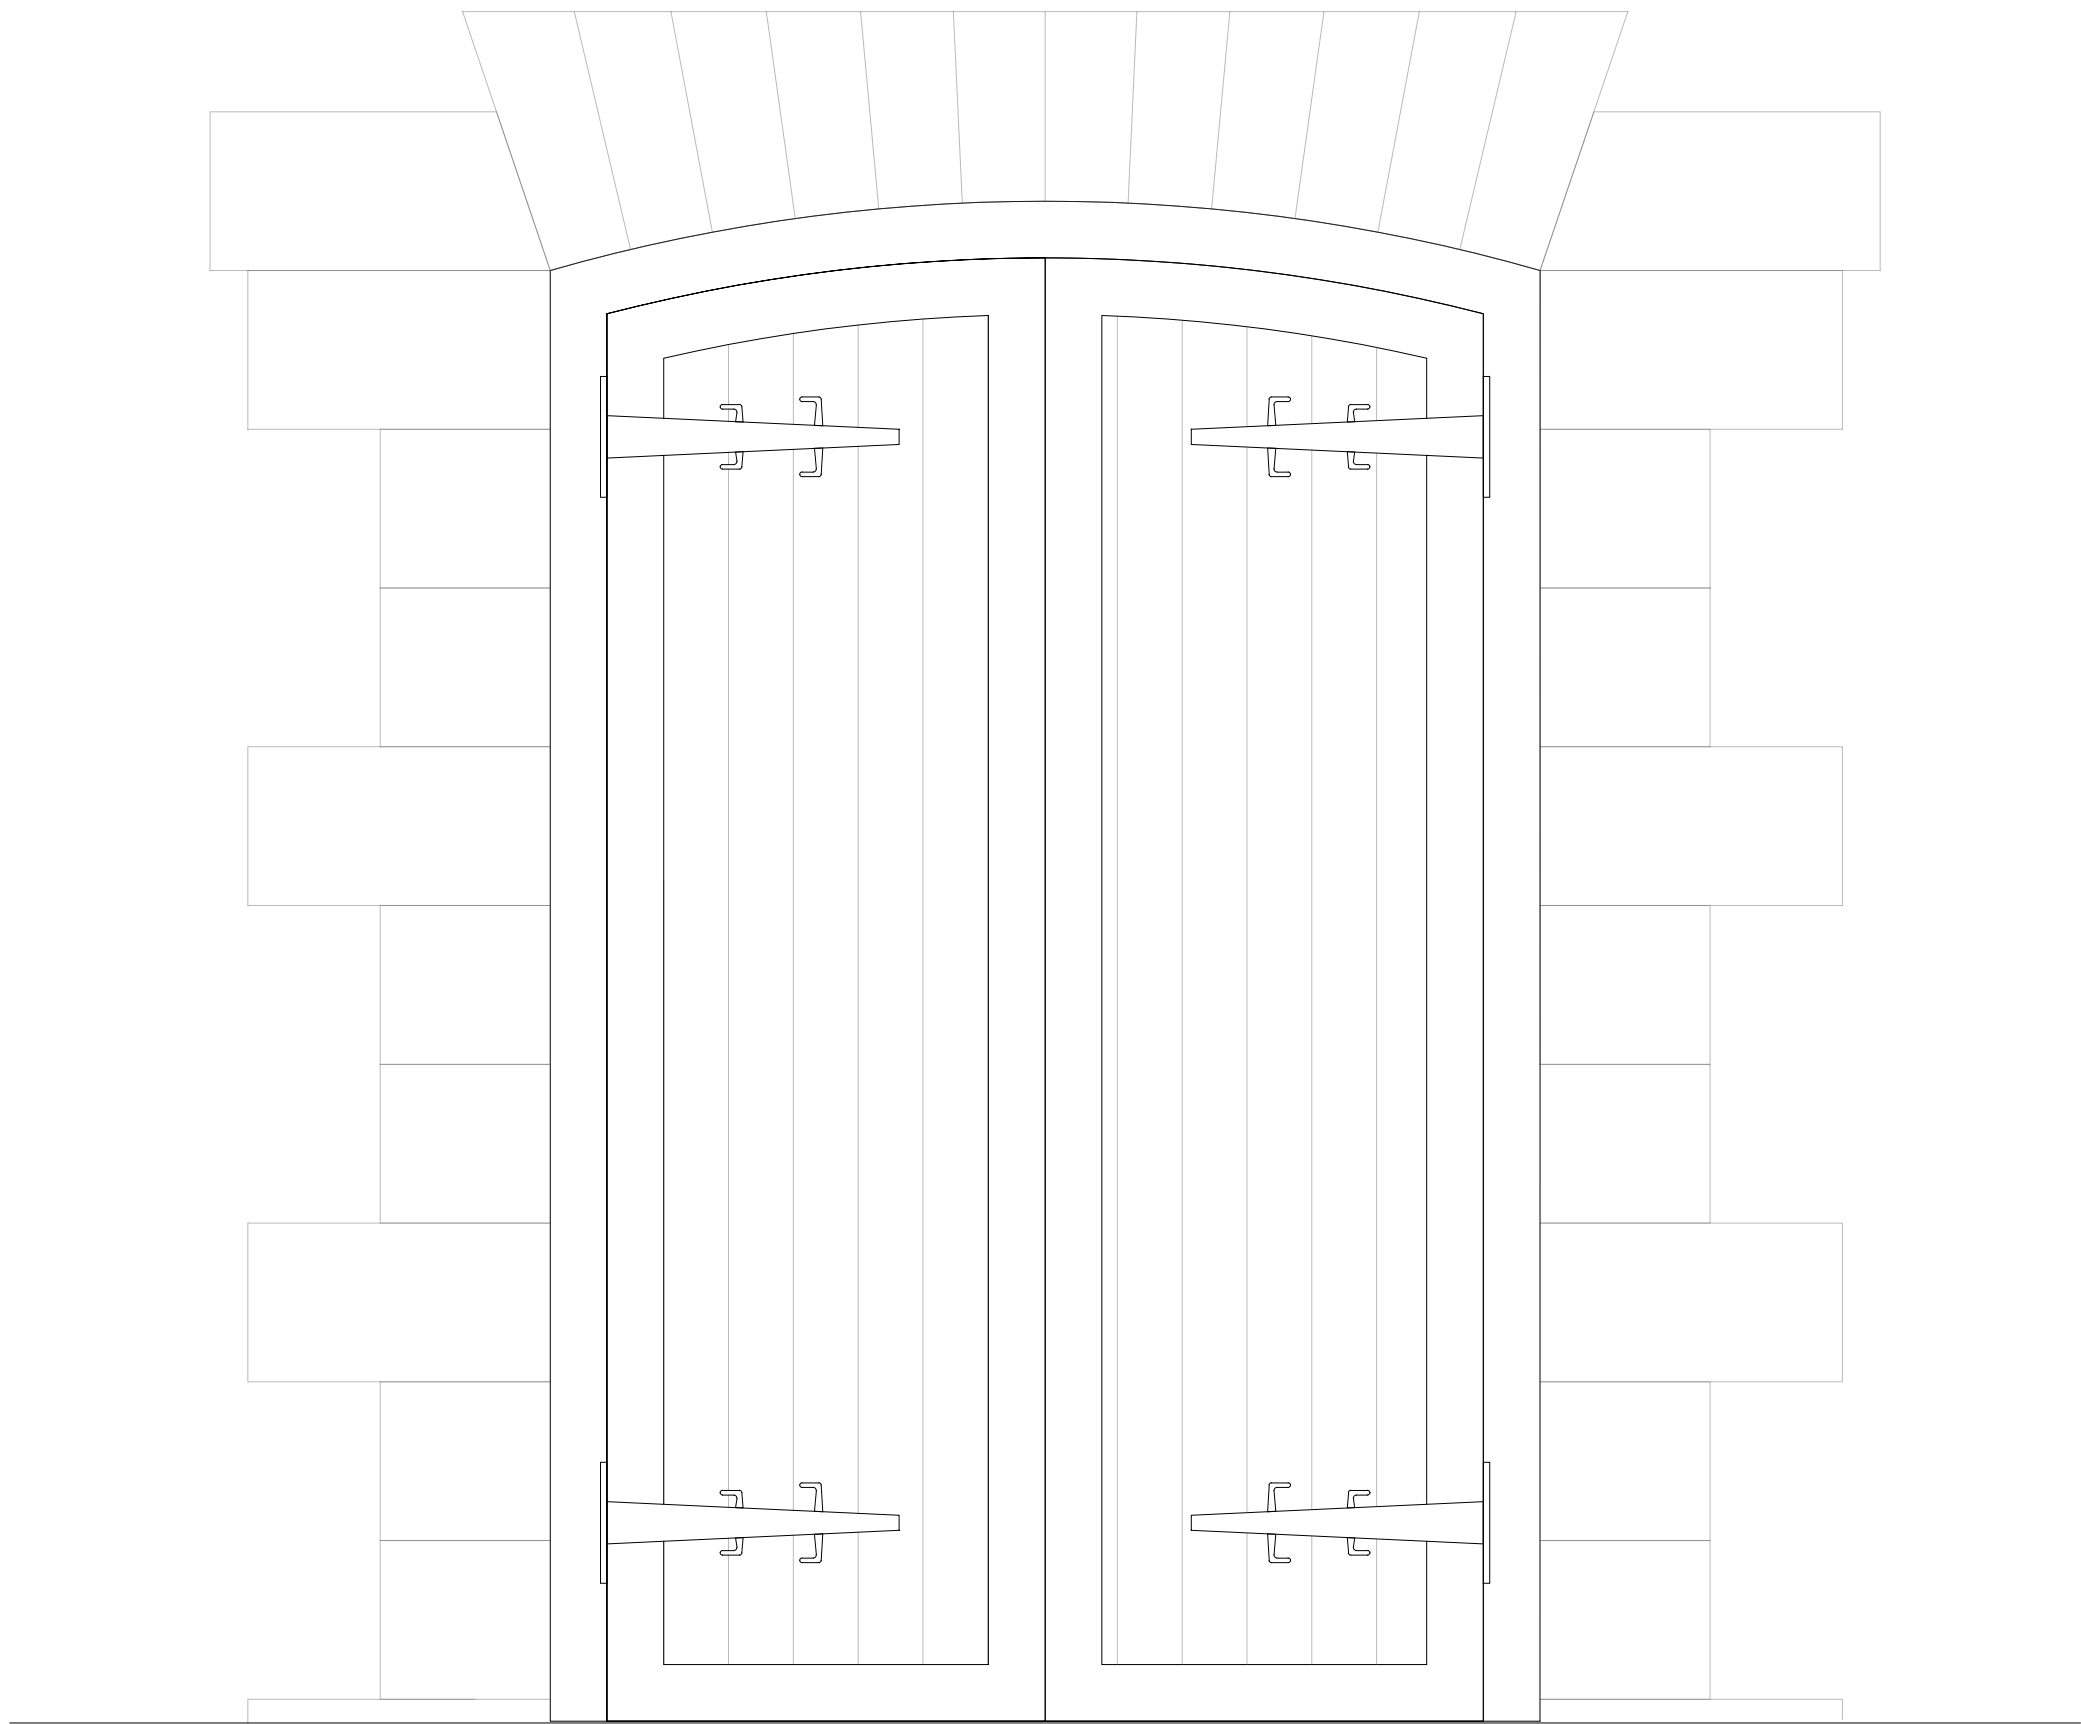

South Entrance Door- External elevation
1:10 | EXISTING

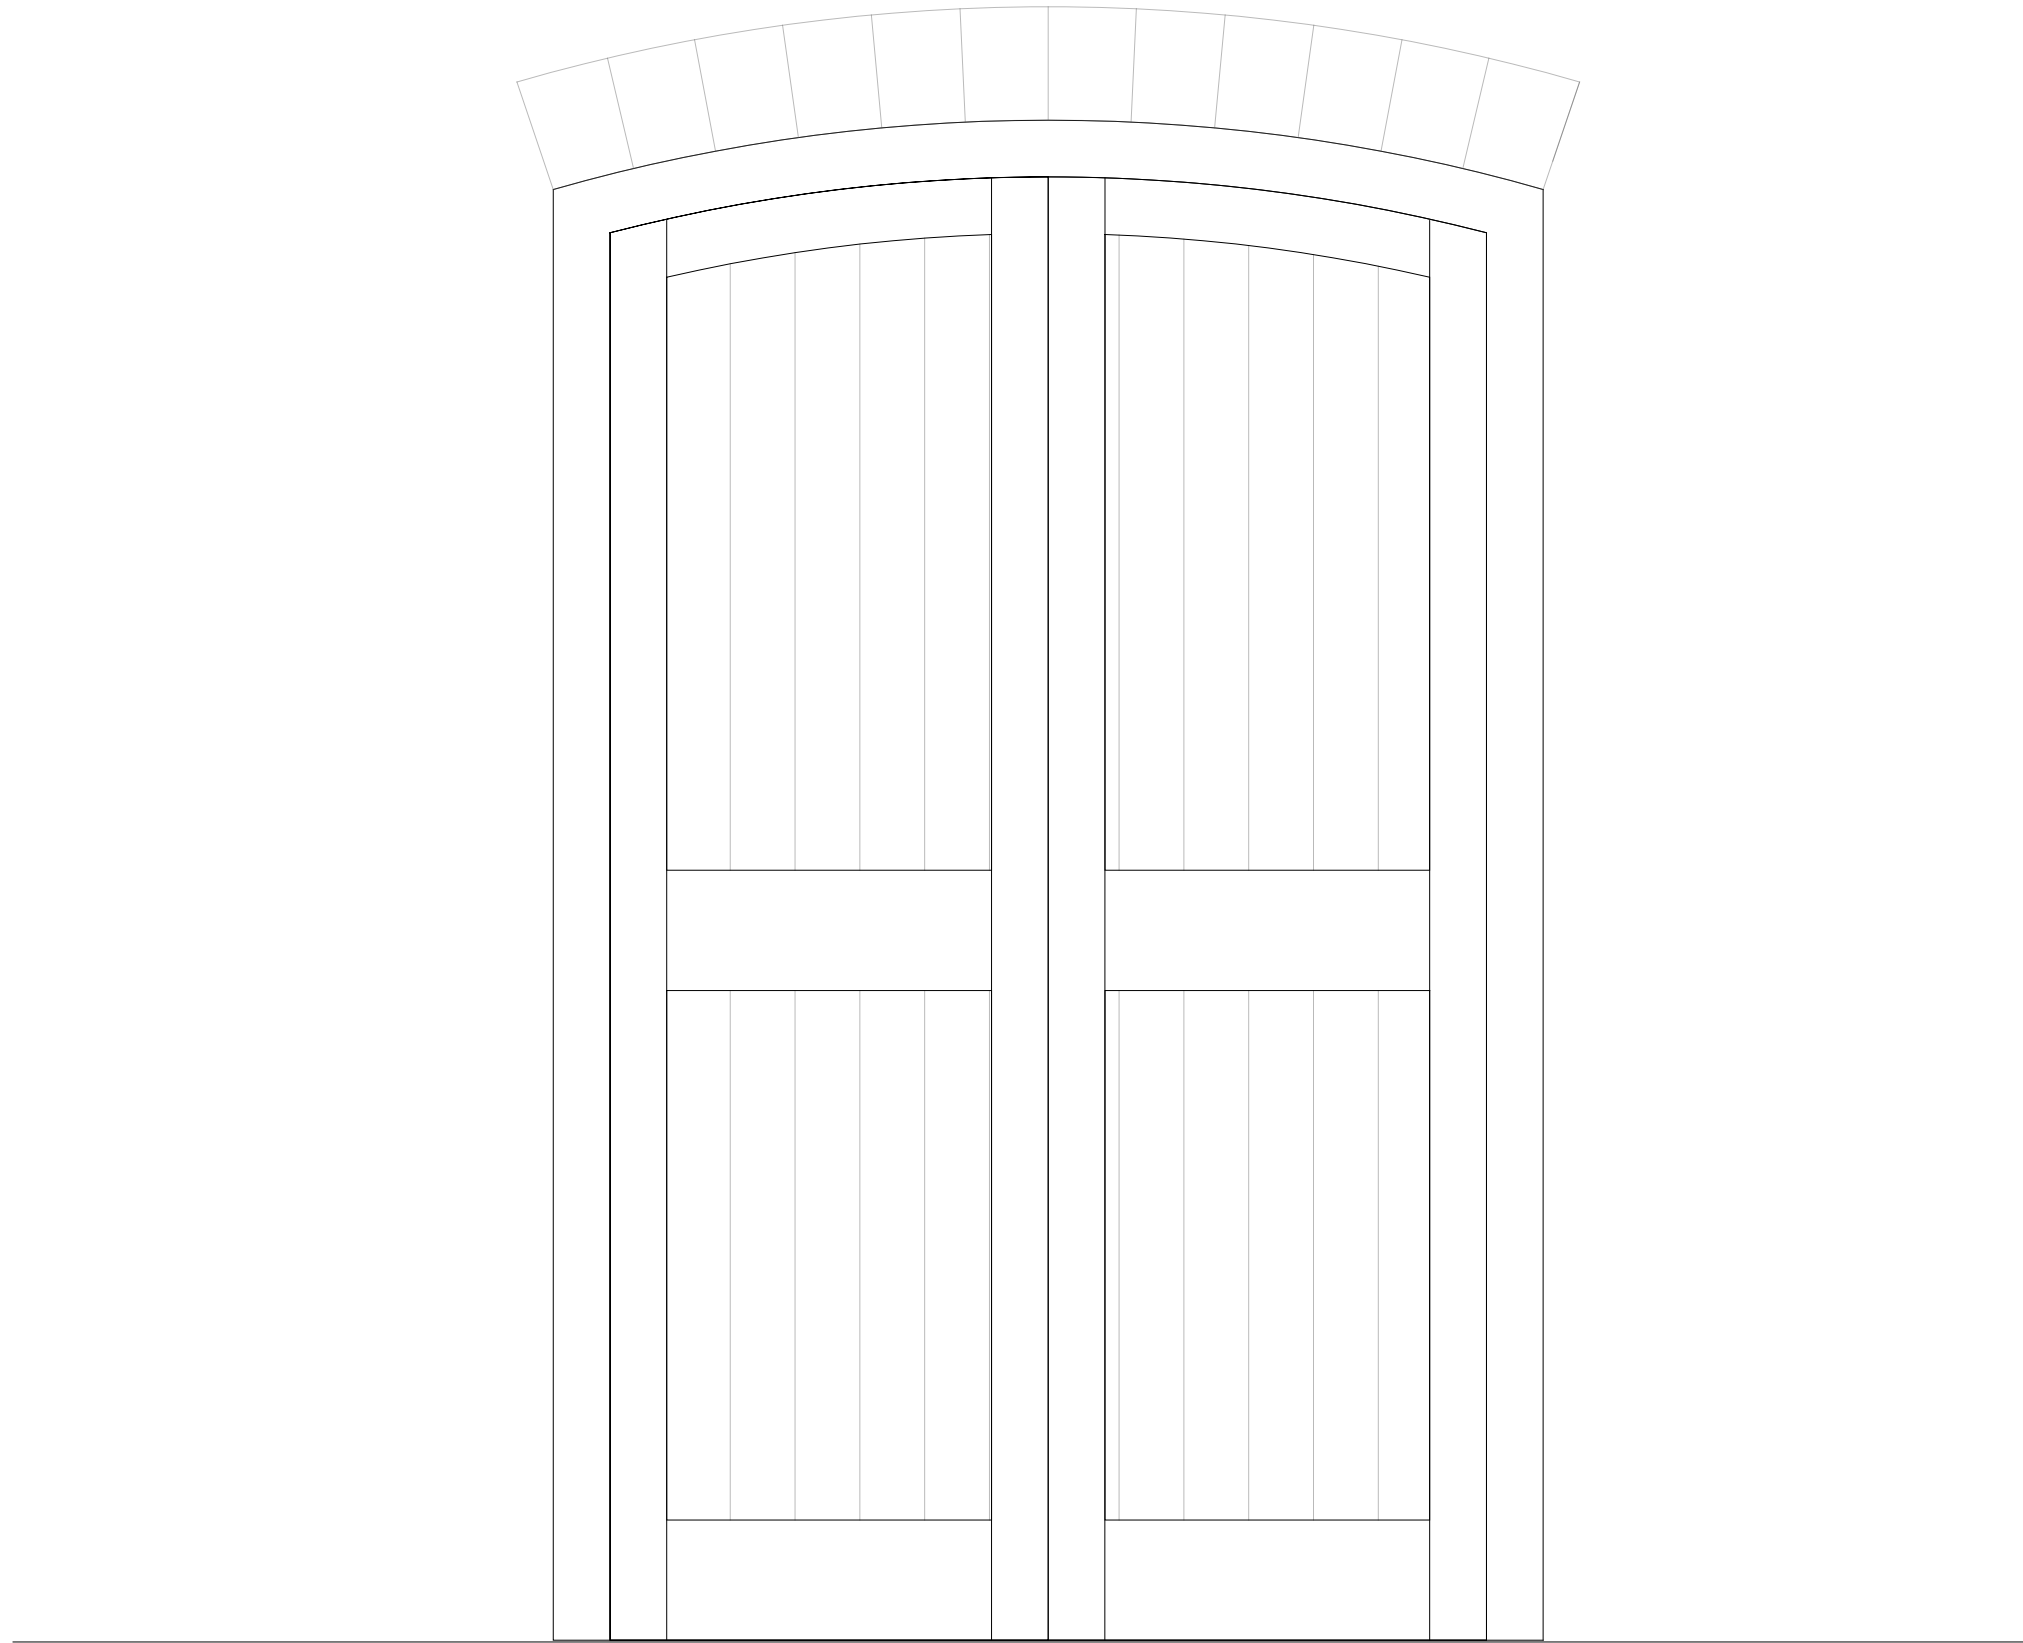


South Entrance Door- Internal elevation
1:10 | EXISTING

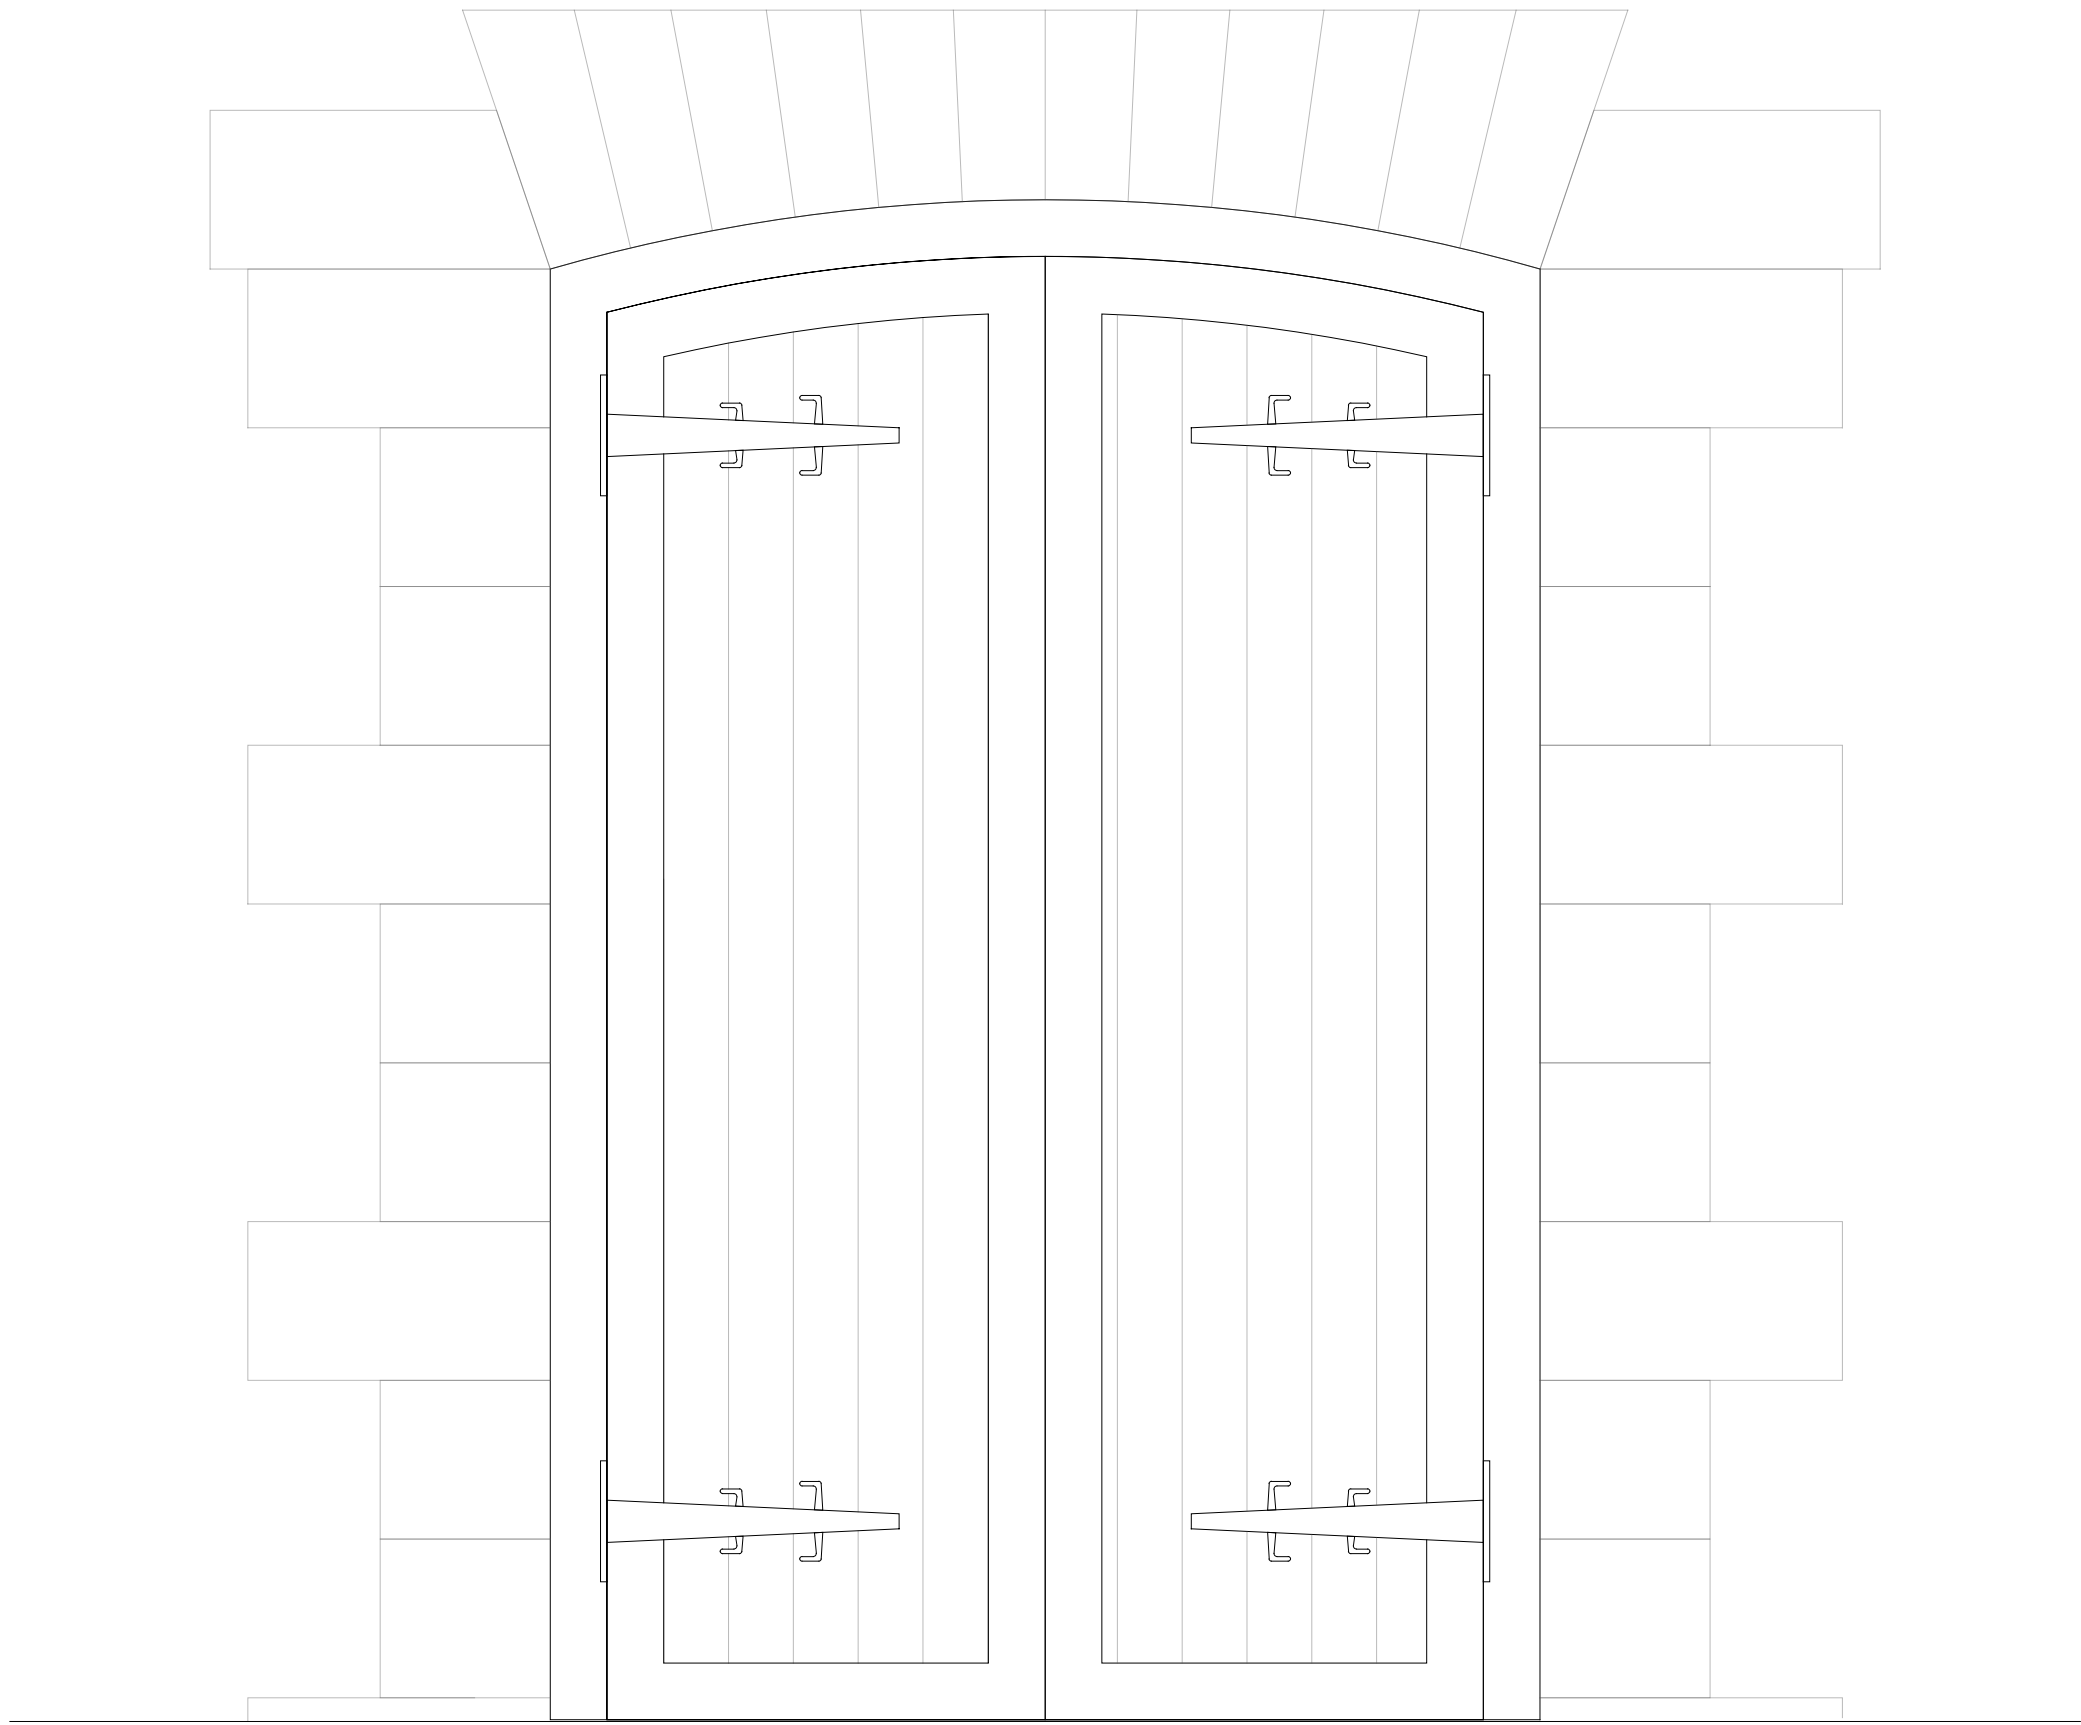

South Entrance Door- External elevation
1:10 | PROPOSED



South Entrance Door- Internal elevation
1:10 | PROPOSED

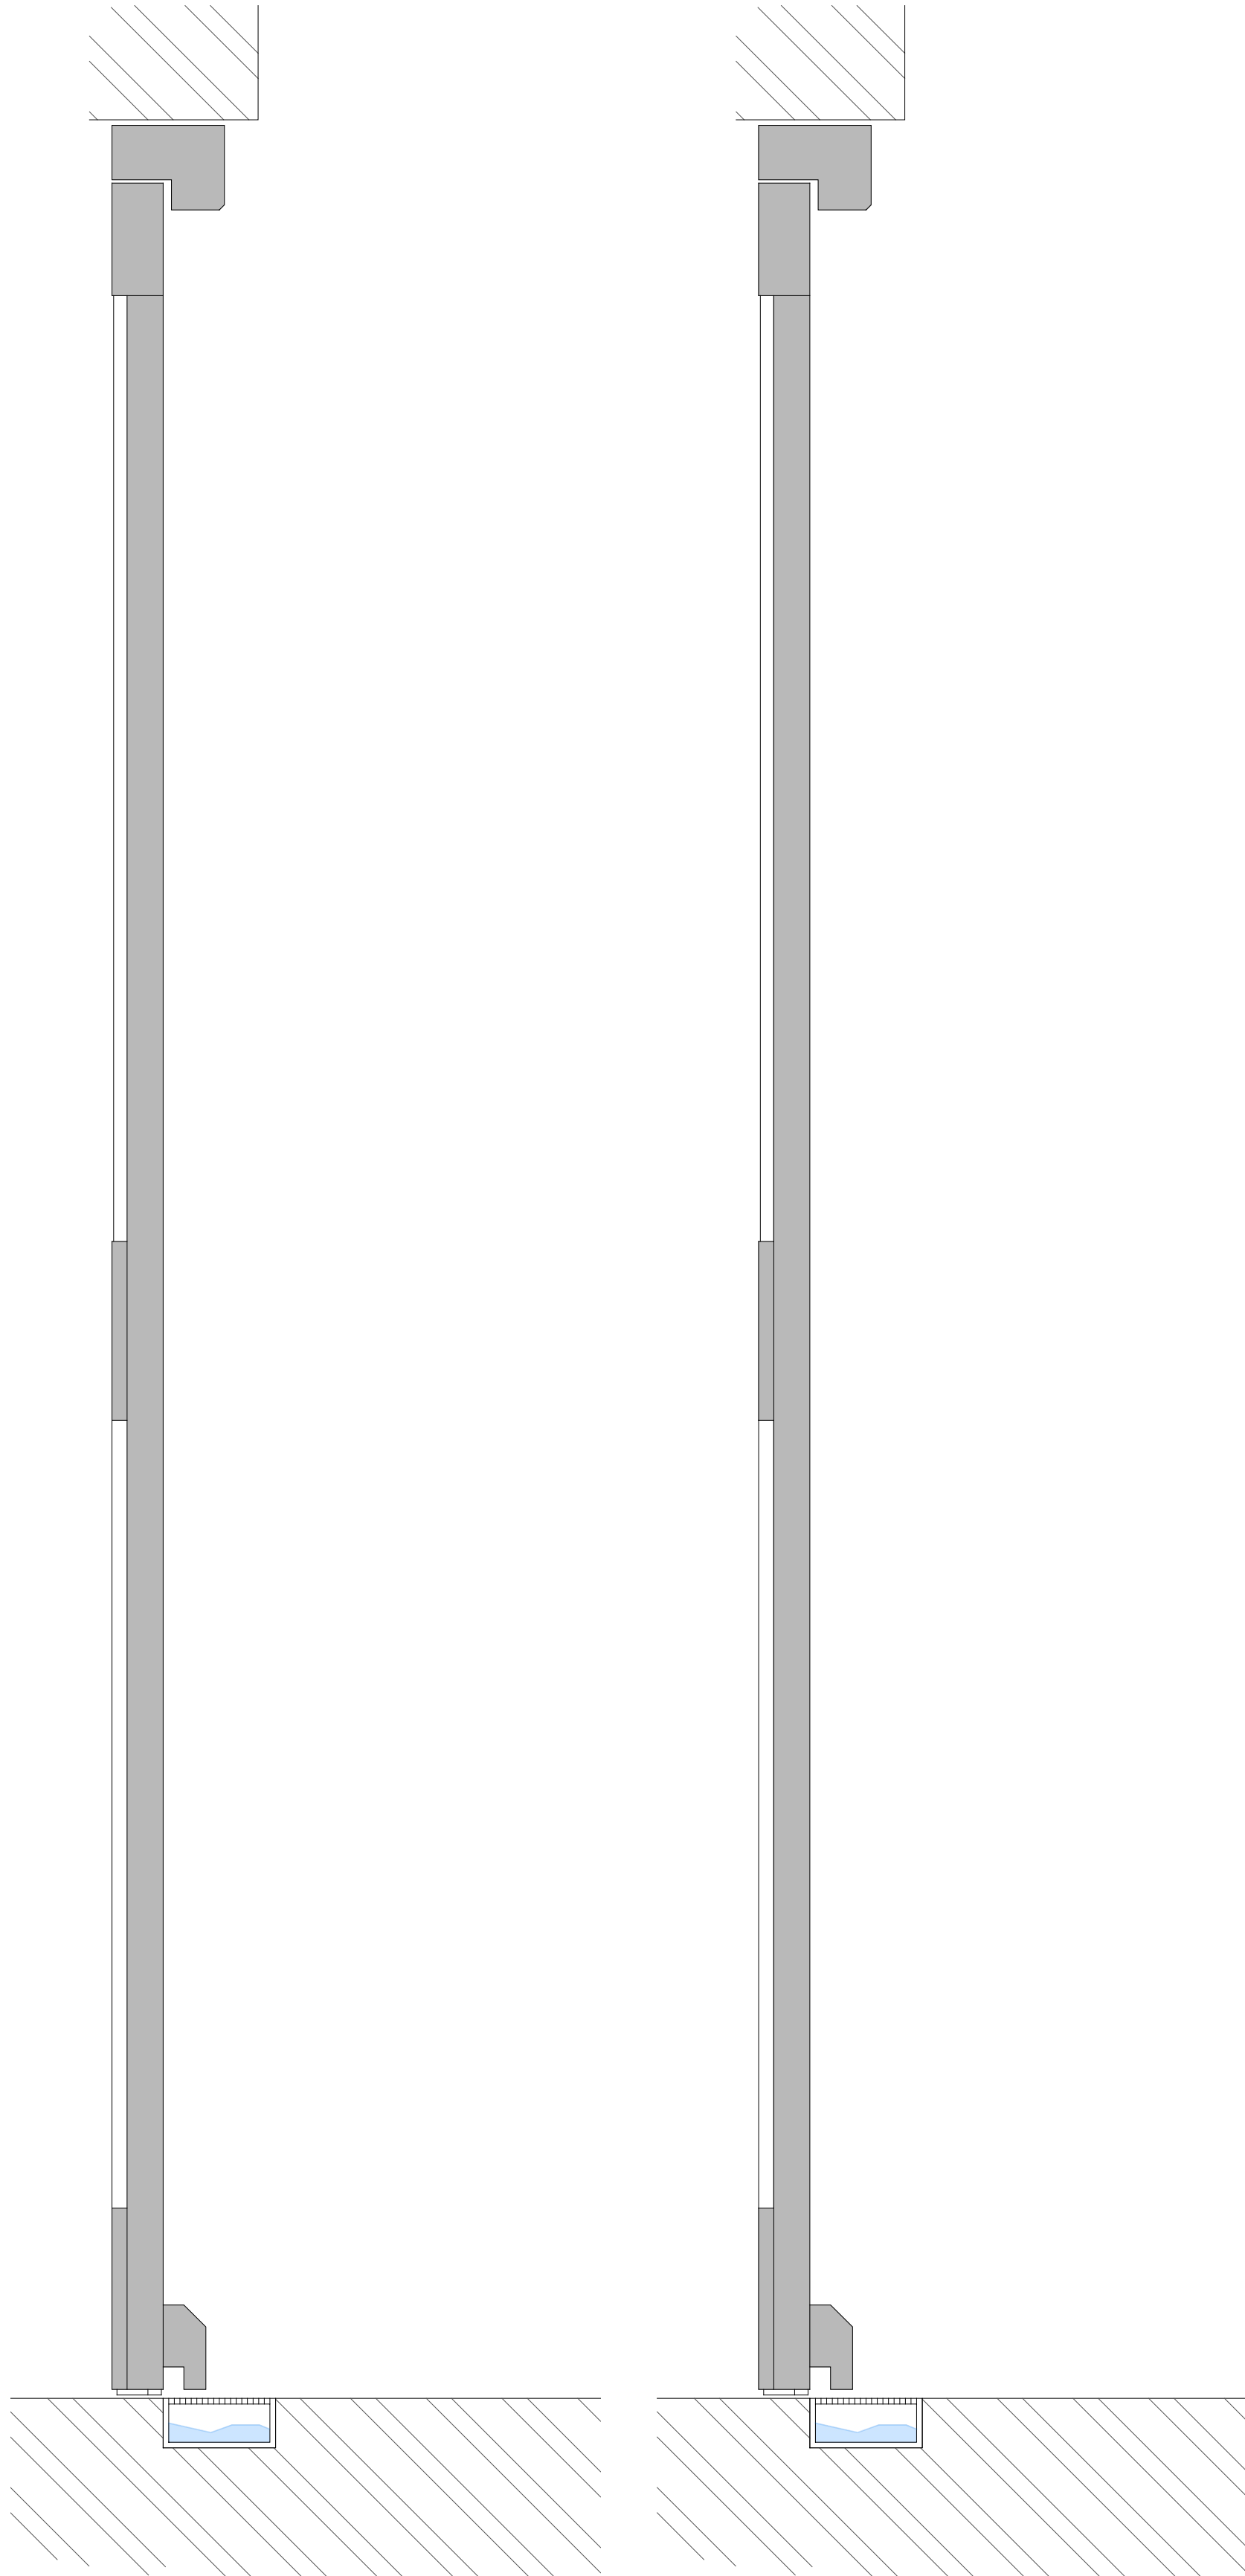

South Entrance Door - Section
1:15 | EXISTING

South Entrance Door - Section
1:15 | PROPOSED

This drawing is the copyright of Manorwood Construction Ltd but may be used for planning purposes by the Local Authority without breach of copyright.

Do not scale from this drawing unless for Local Authority planning purposes.

All dimensions must be checked on site prior to commencement of works.

Construction (Design and Management) Regulations 2015

This drawing is intended for Planning purposes only and as such does not highlight residual design related health and safety risks.

This information can be provided on request; however, it is anticipated that the full extent of residual risks will be identified during the detailed Building Regulations or construction design Status and prior to construction works commencing on site.

All responsibilities and duties of Principle Designer as stated within the above regulations now revert to the client unless Manorwood are appointed to undertake Building Regulations or construction drawings.



Suite 114
26 The Hornet
Chichester
West Sussex
PO19 7BB

tel: 01243 201 102
email: enquiries@manorwood.co.uk
web: www.manorwood.co.uk

Address

Church Street,
Shoreham-by-Sea, West Sussex
BN43 5DQ

Drawing No: 2506ST_R0_300

Scale @ A1: 1:5

Job No: 2506ST_R0

Drawn By: VM

Checked By: BK

Drawn On: 18.02.2026

Issued On: 18.02.2026

Status: Existing and Proposed

Drawing: South Entrance
Door Details

Submission: Planning

Revision: 000

.

