



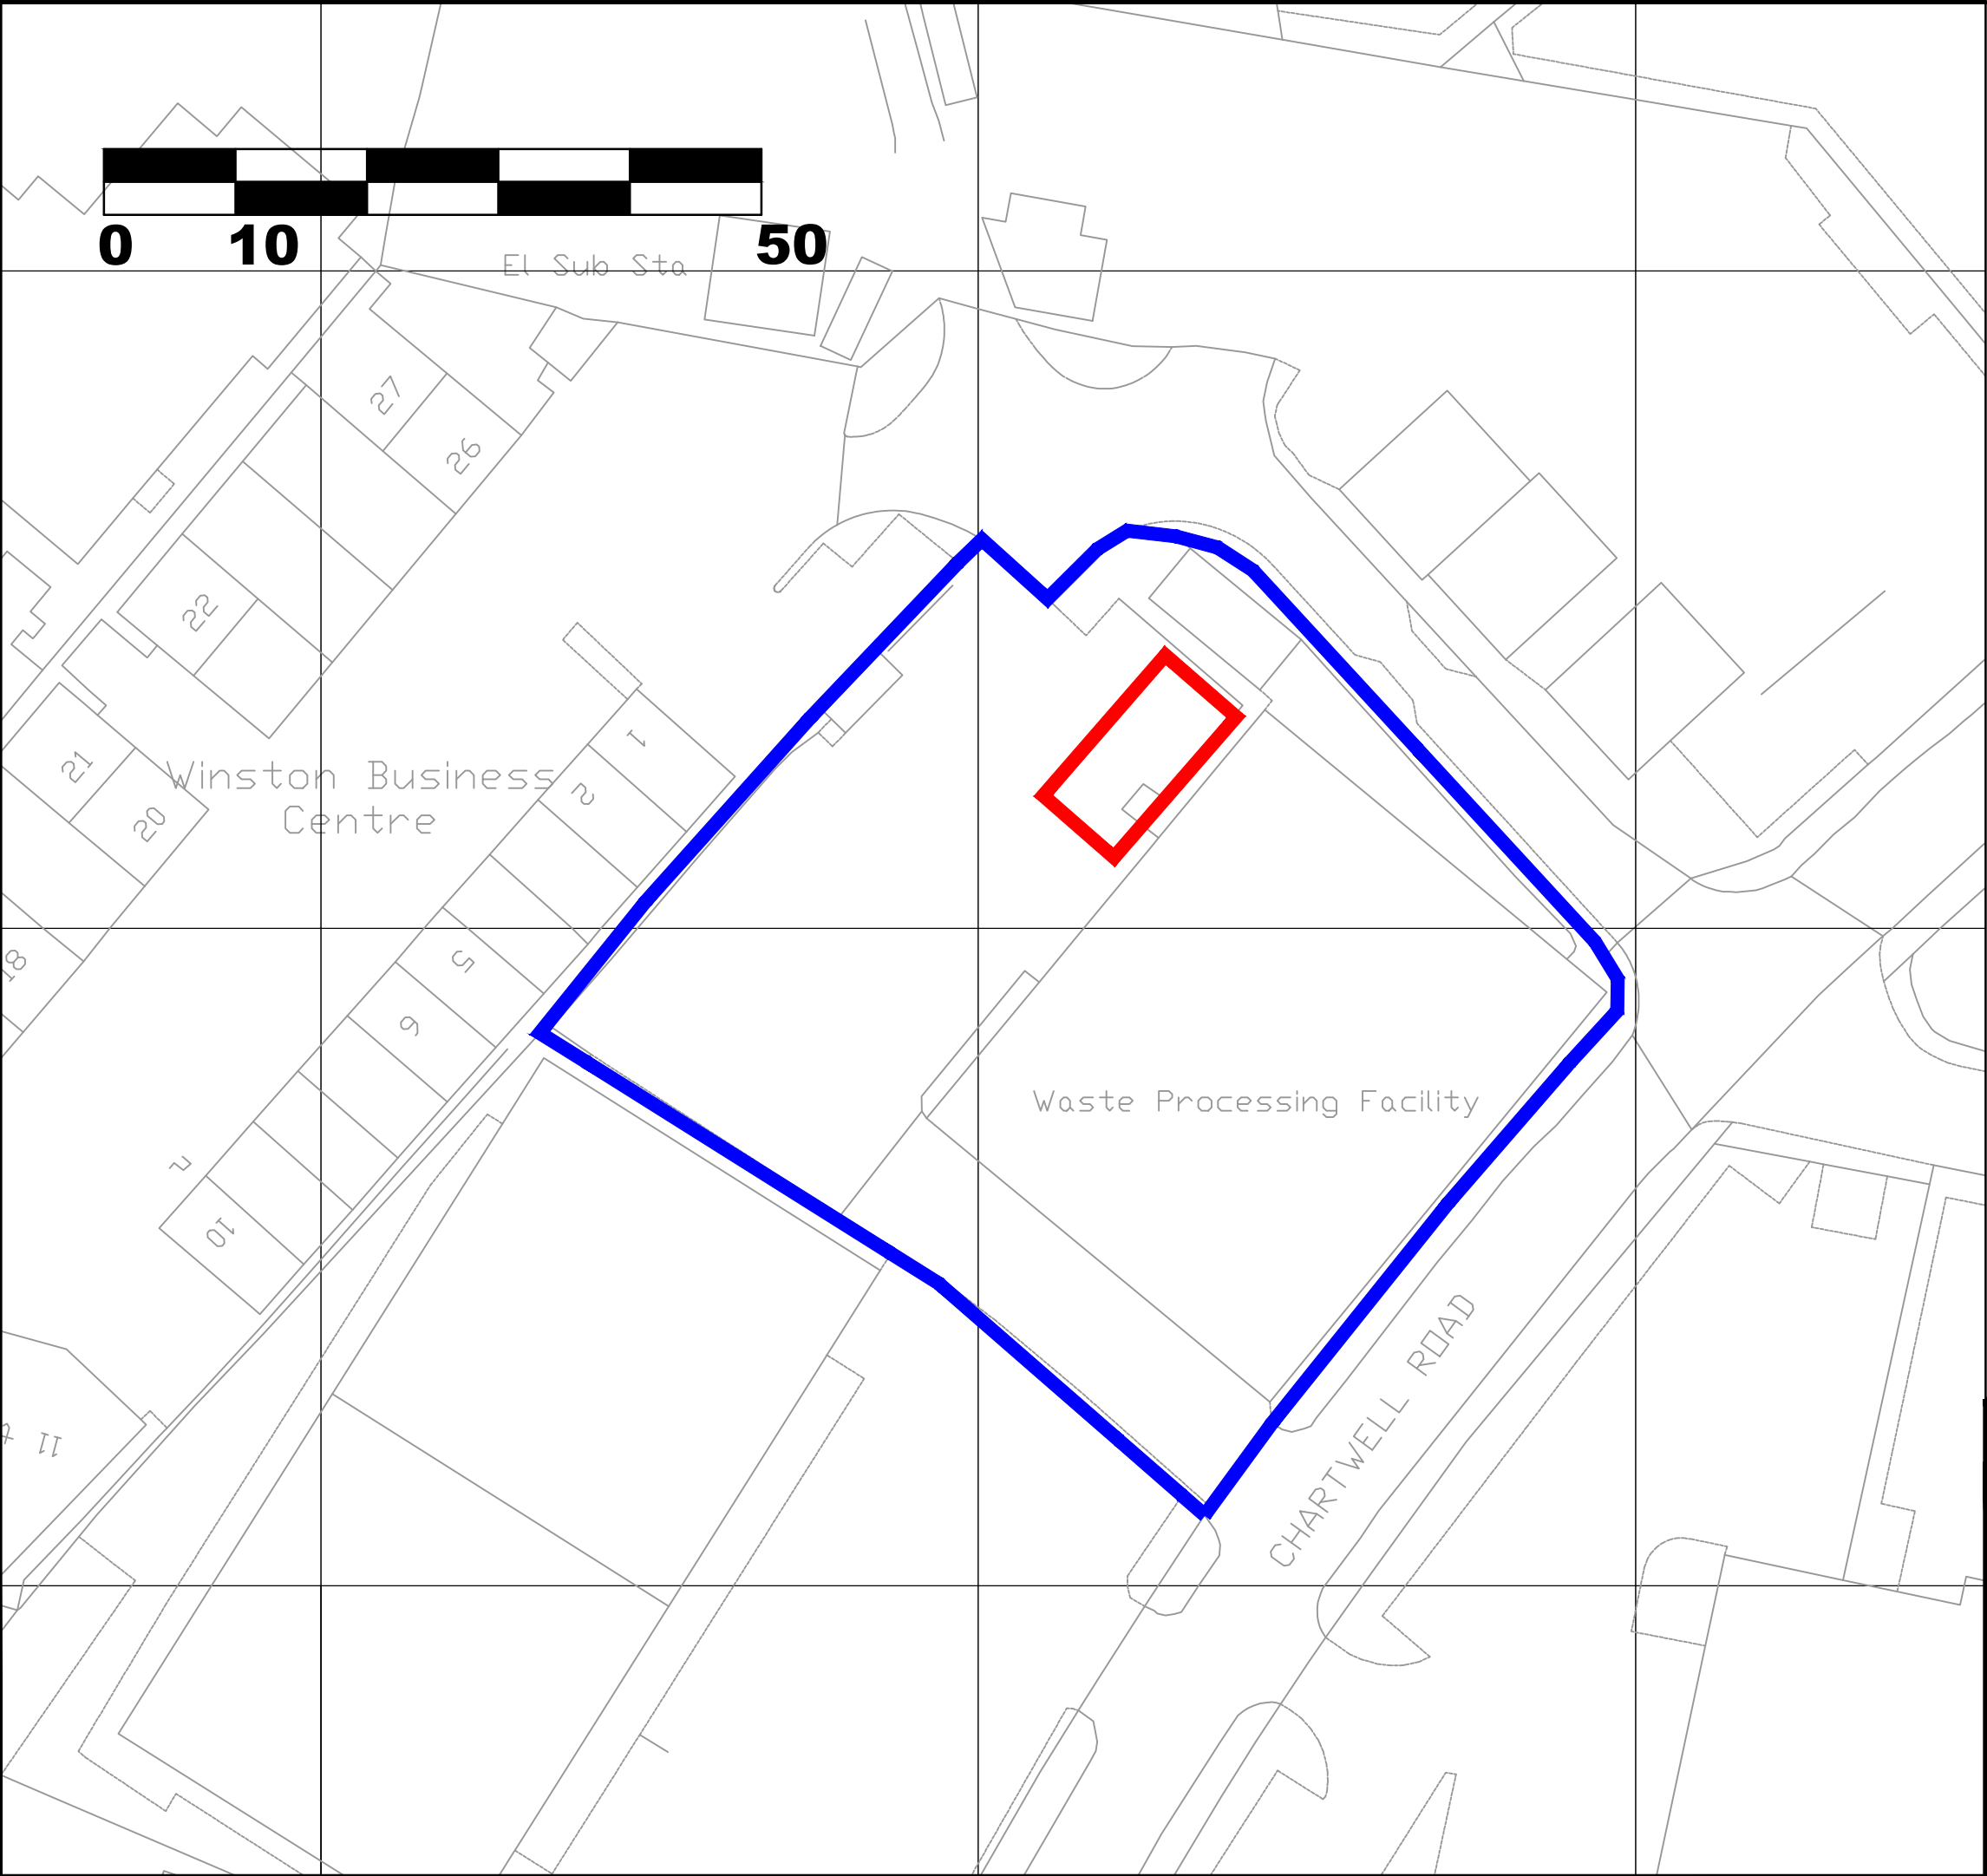

Land under applicants contro
Application Boundary

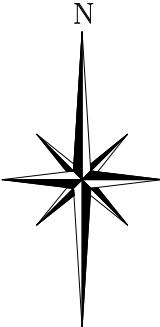

Reproduced from Superplan Data ® (scale-free) by permission of Ordnance Survey ® on behalf of The Controller of Her Majesty's Stationery Office. © Crown copyright 2006 all rights reserved. Licence number 100036438.

REV.	DATE	DRAWN	DESCRIPTION
THIS INFORMATION IS CONFIDENTIAL AND THE PROPERTY OF BIFFA WASTE SERVICES LTD. AND IS RELEASED ON CONDITION THAT NONE OF THE INFORMATION SHALL BE DISCLOSED TO ANY THIRD PARTY OR REPRODUCED IN WHOLE OR PART WITHOUT THE PRIOR CONSENT IN WRITING OF BIFFA WASTE SERVICES LTD.			
		Biffa Waste Services Ltd Redhill Landfill Site Cormongers Lane, Nurfield, Redhill RH1 4ER Tel. 01737 765042 Mob: 07921 386021 E-mail phil.mumford@biffa.co.uk	
PROJECT		Planning	
LOCATION		Lancing Transfer Station	
DRAWING TITLE		Existing Site Layout Plan	
DRAWING No.		COMPUTER REF. LC030200	
DRAWN PM		DATE 06.02.2026	SCALE(S) 1:500 @A3