

PROPOSED NEW FENCE - REPLACING THE WALL AND FENCE WHILST MAINTAINING THE BOUNDARY CURRENTLY MARKED BY THE WALL

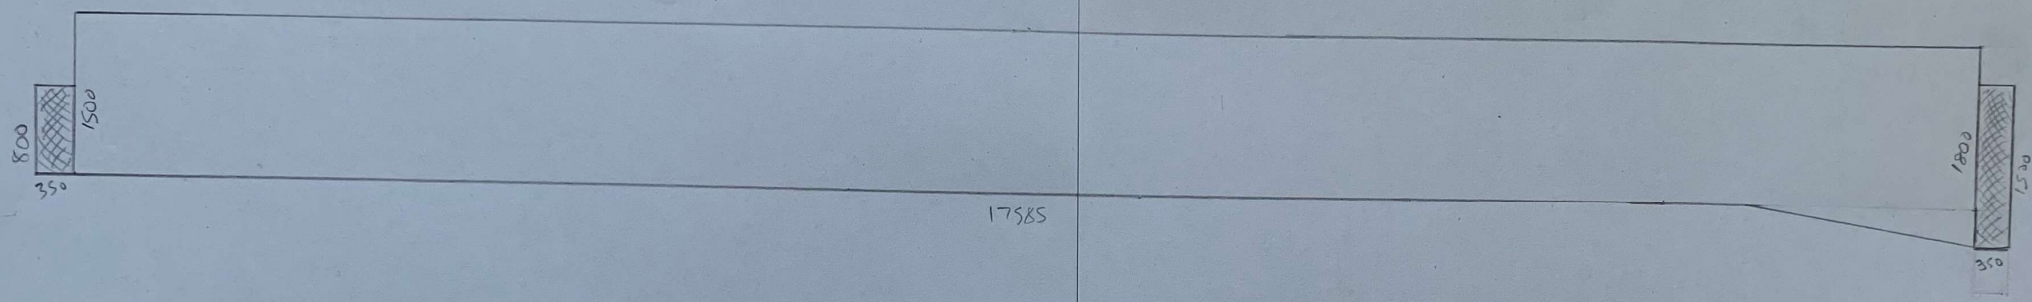

EXISTING BRICK WALL

NEW FENCE

EXISTING WALL AND FENCE (THE FENCE PART IS CURRENTLY INSIDE THE WALL RATHER THAN ON TOP DUE TO STORM DAMAGE)

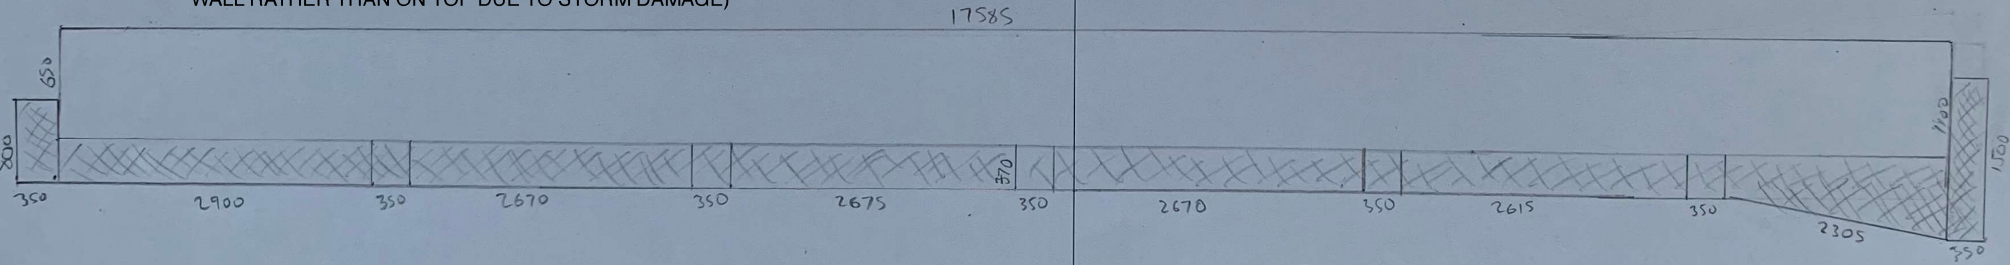

EXISTING BRICK WALL

EXISTING FENCE