





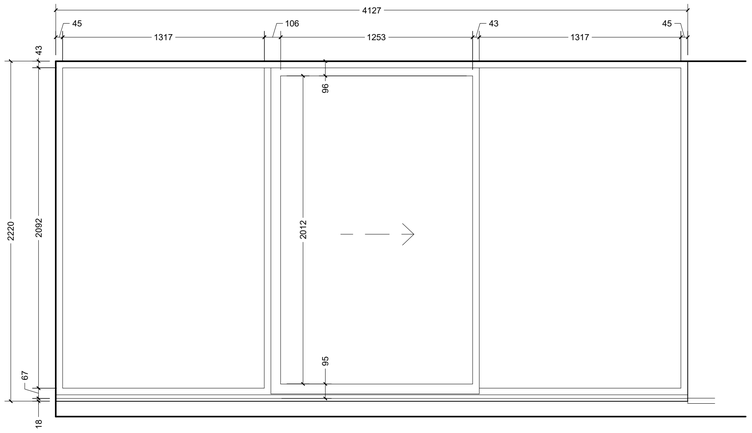

PROPOSED

D1

White aluminium frame
White aluminium sill
Double glazed

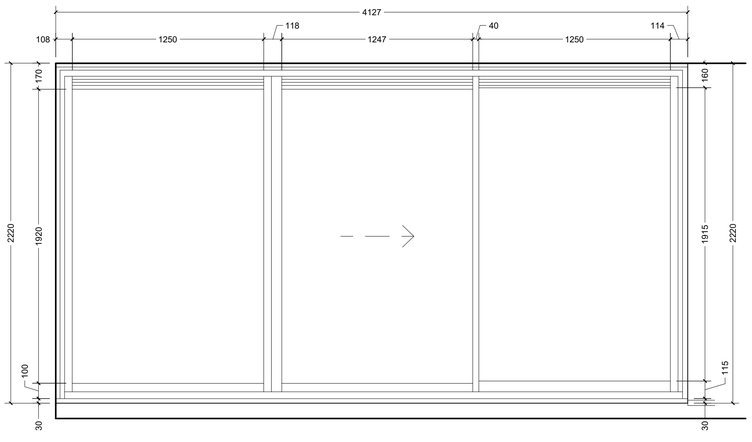


EXISTING

D1


Grey aluminium frame
Brown timber sill
Double glazed

Scale 1:1250 — 0, 20, 40, 60, 80, 100 Metres

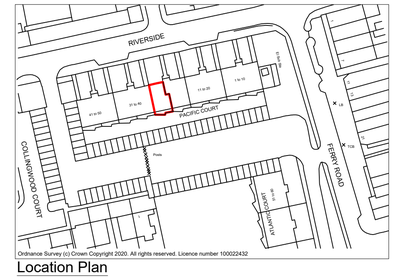

Location Plan
Scale 1:1250

Scale 1:200 — 0, 5, 10, 15, 20, 25, 30 Metres

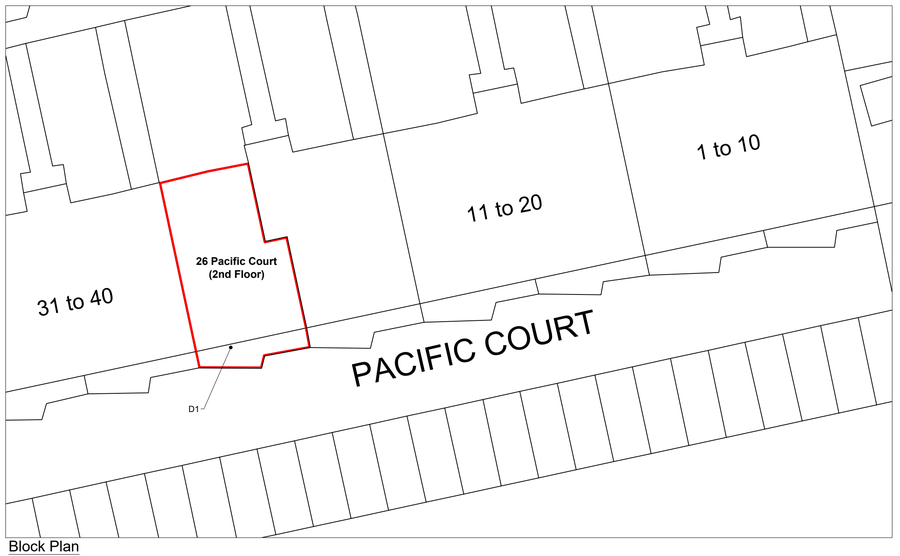

Block Plan
Scale 1:200

Rev:	Description:	Date:
-	-	-

HORIZON DESIGN
ARCHITECTURAL TECHNOLOGY
Horizon Design Limited
15 Uplands Avenue
Worthing BN13 3AA
01903 205868
info@horizon-design.co.uk
www.horizon-design.co.uk

Client:
Mr Crowch

Project:
Replacement Glazing:
26 Pacific Court
Riverside
Shoreham-by-sea
West Sussex, BN43 5RW

Drawing title:
Existing & Proposed Glazing Details & Photographs

Scale:
1:20 @ A1

Date: 25.08.20
Drawn: KWF

Drawing number: 3038-01
Revision: -