152 Western Road, Sompting, Lancing, BN15 9TY

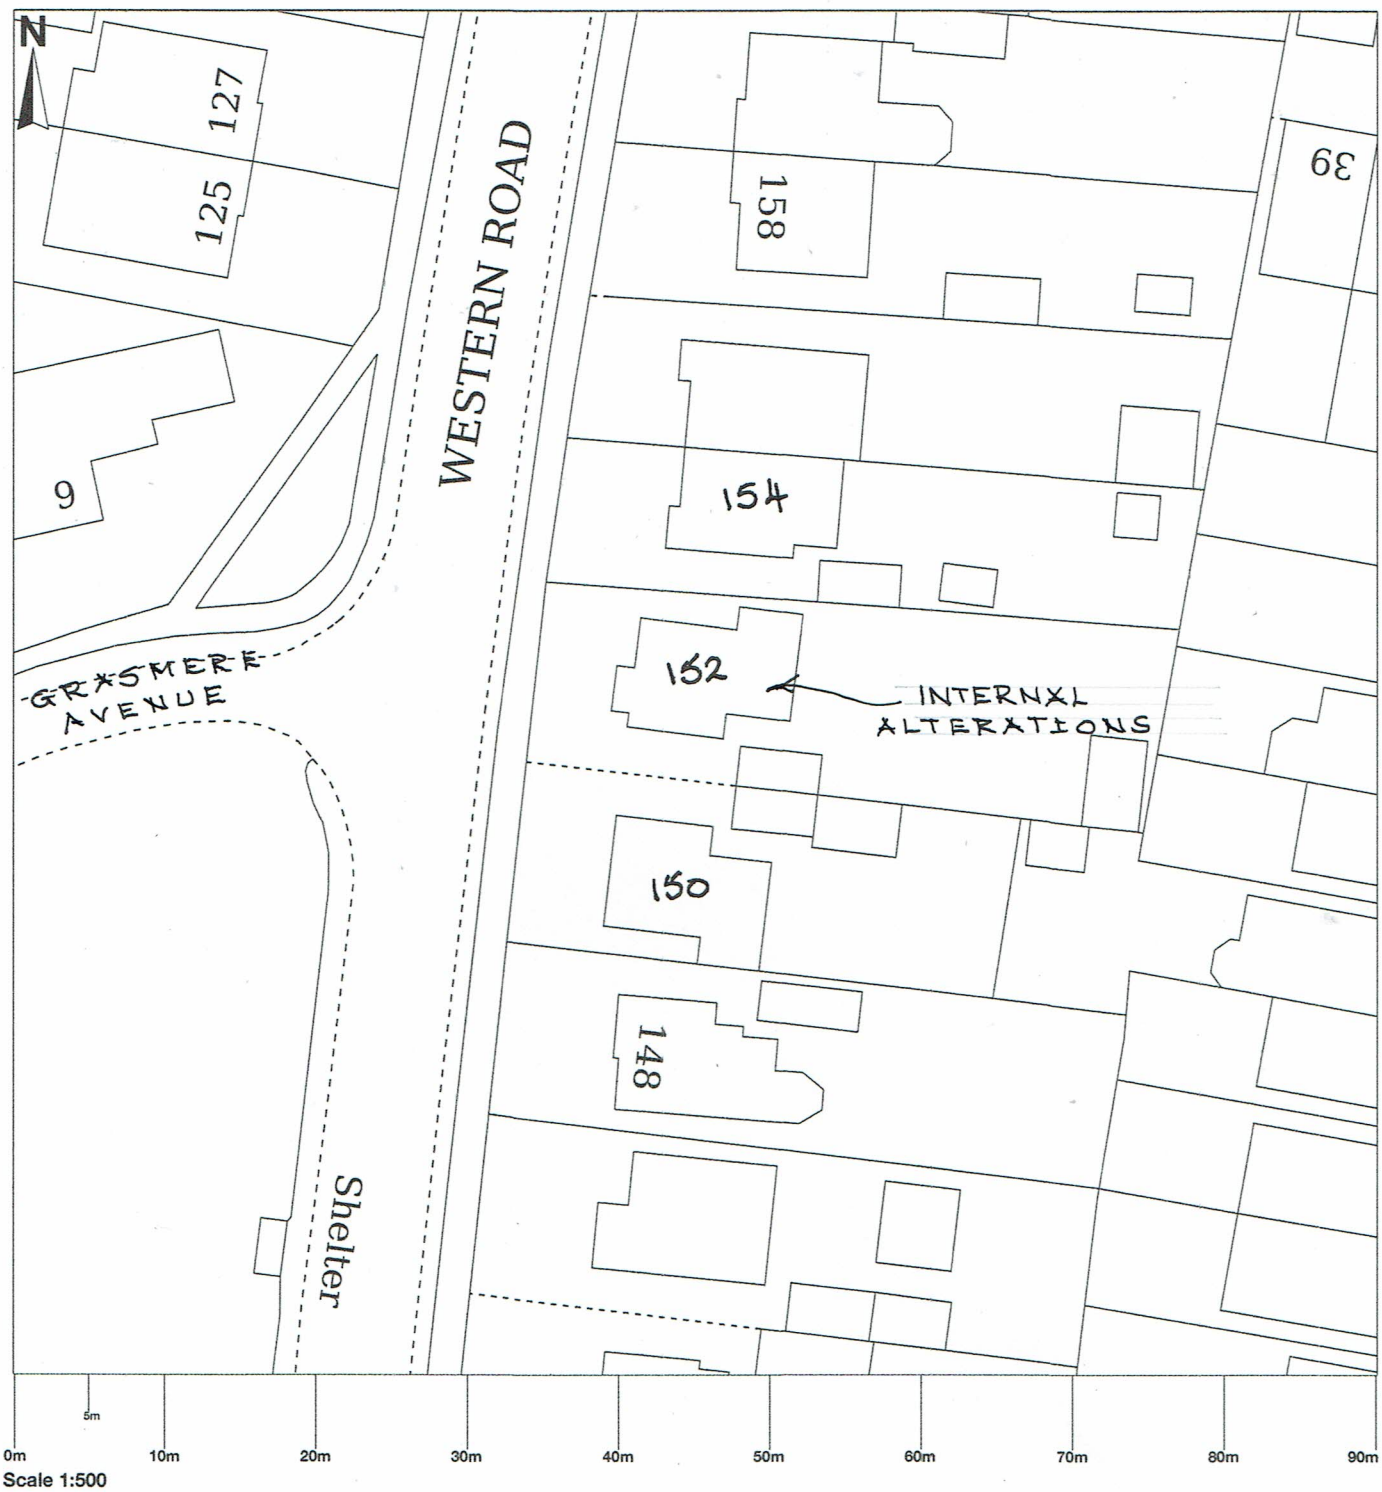

Map area bounded by: 516981,104551 517071,104641. Produced on 18 October 2022 from the OS National Geographic Database. Reproduction in whole or part is prohibited without the prior permission of Ordnance Survey. © Crown copyright 2022. Supplied by UKPlanningMaps.com a licensed OS partner (100054135). Unique plan reference: b90c/uk/863811/1166970

BLOCK PLAN

DRWG NO 061022/02