RETAIN AS EXISTING ELEVATION 1:100

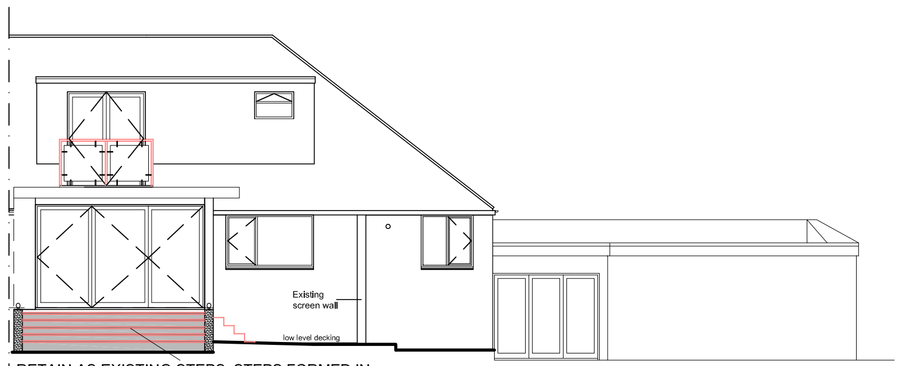

RETAIN AS EXISTING STEPS. STEPS FORMED IN CONCRETE BLOCKS WITH RENDERED SUPPORT SIDE WALLS AND CONCRETE SLABS TO STEPS.

SOUTH WEST ELEVATION



NORTH EAST ELEVATION

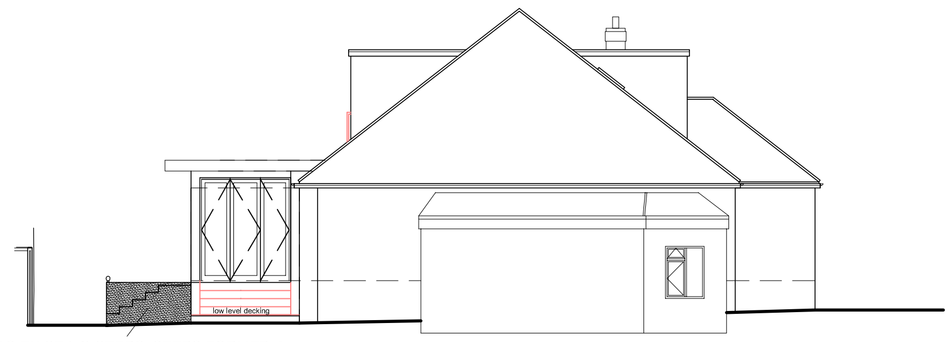

RETAIN AS EXISTING STEPS. STEPS FORMED IN CONCRETE BLOCKS WITH RENDERED SUPPORT SIDE WALLS AND CONCRETE SLABS TO STEPS.

SOUTH EAST ELEVATION

SCALE 1:200

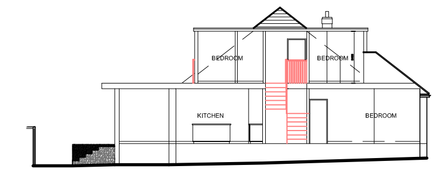

SECTION A

SECTION 1:200

SCALE 1:100

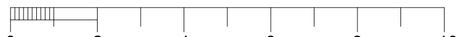

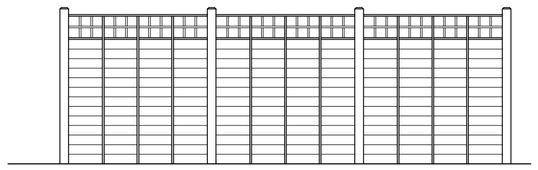

EXISTING
TIMBER FENCE

EXISTING TIMBER FENCE TO BOUNDARY

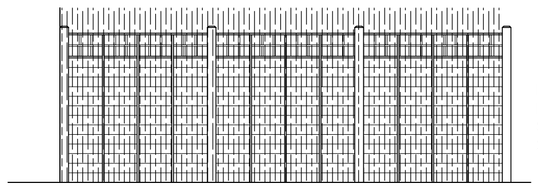

EXISTING TIMBER
FENCE WITH BAMBOO
SCREENING APPROX
2.0m HIGH

PROPOSED TREATMENT TO BOUNDARY FENCE



PROPOSALS
RETAIN AS EXISTING INSTALLED STEPS FORMED USING CONCRETE BLOCKS
WHITE RENDERED SIDE WALLS TO EITHER SIDE OF STEPS.
BAMBOO TREATMENT TO EXISTING TIMBER BOUNDARY FENCE.
APPROX 2.0m HIGH AND THE LENGTH OF THE BOUNDARY TO REAR GARDEN ONLY.

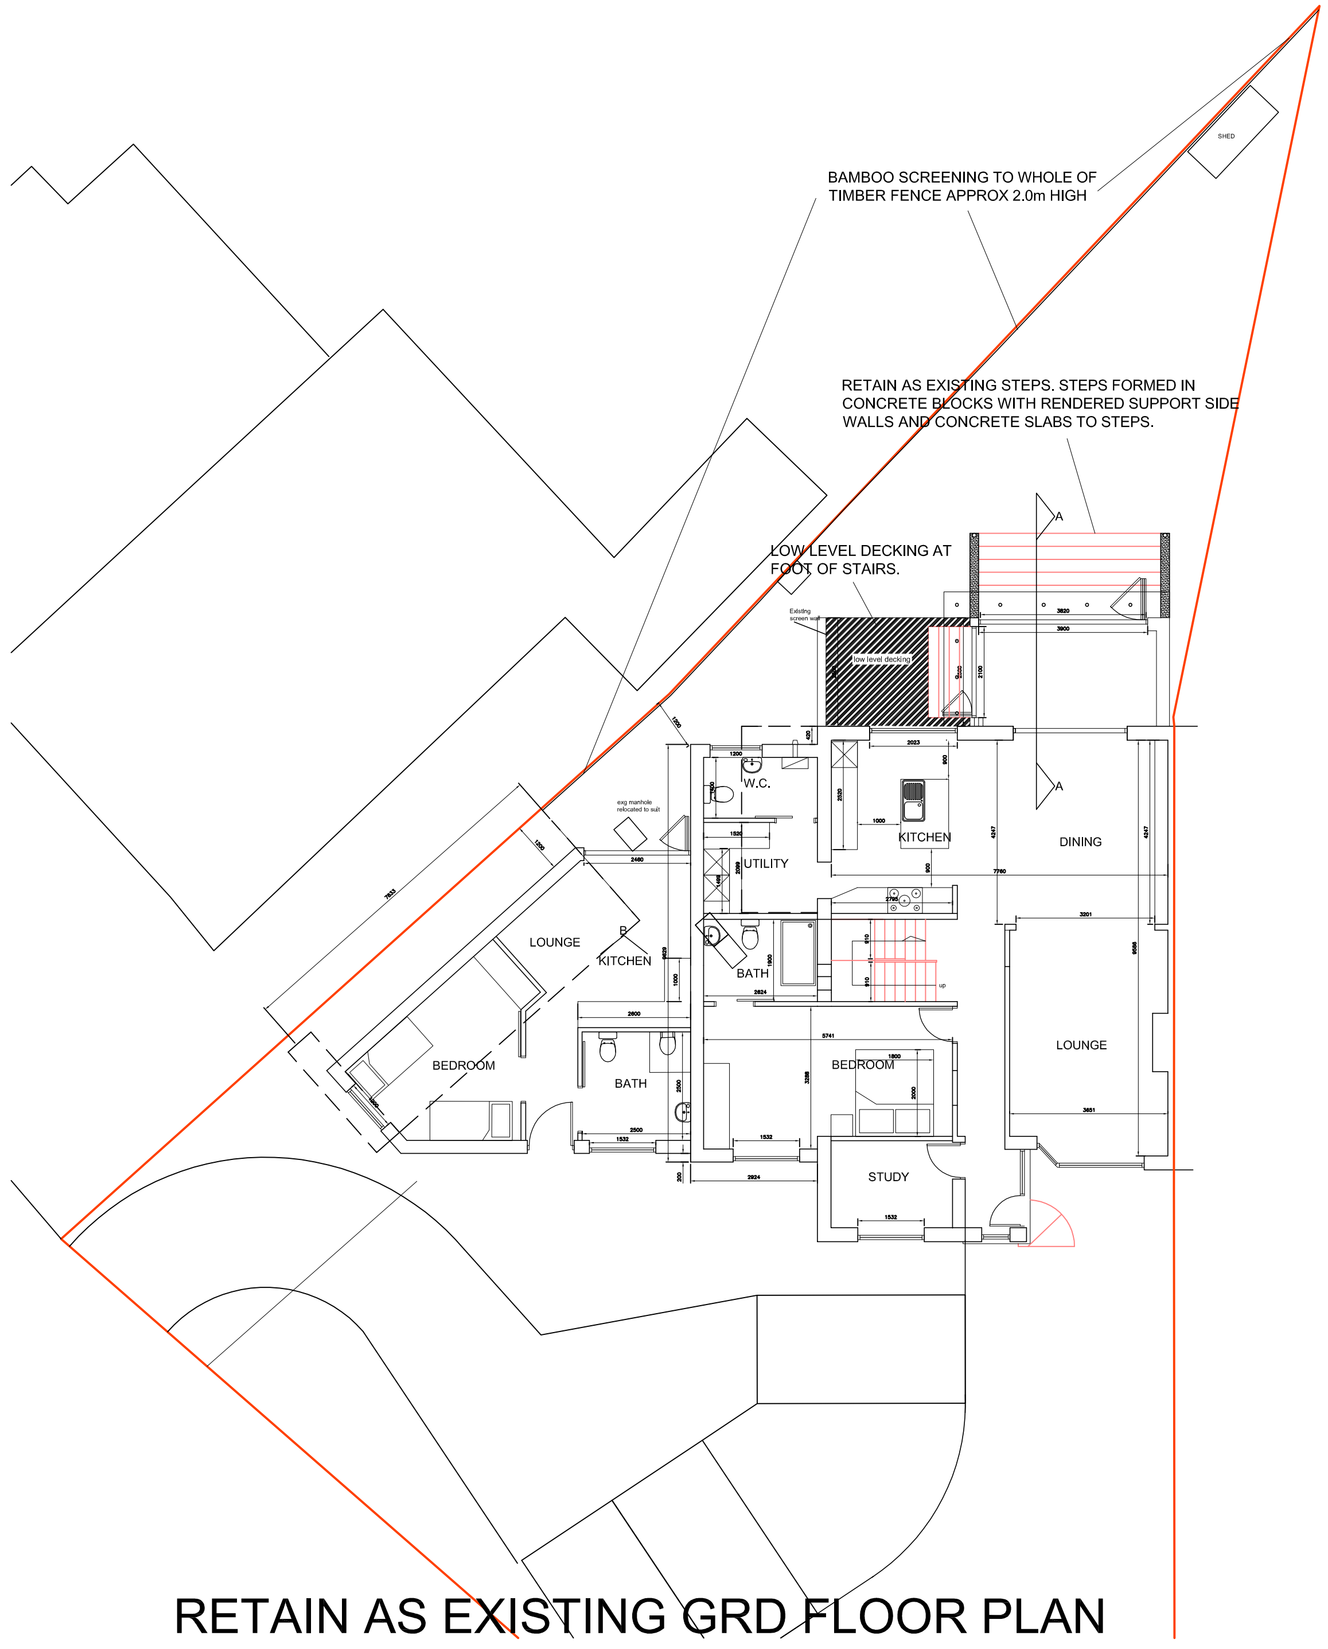

SCALE 1:100



RETAIN AS EXISTING GRD FLOOR PLAN

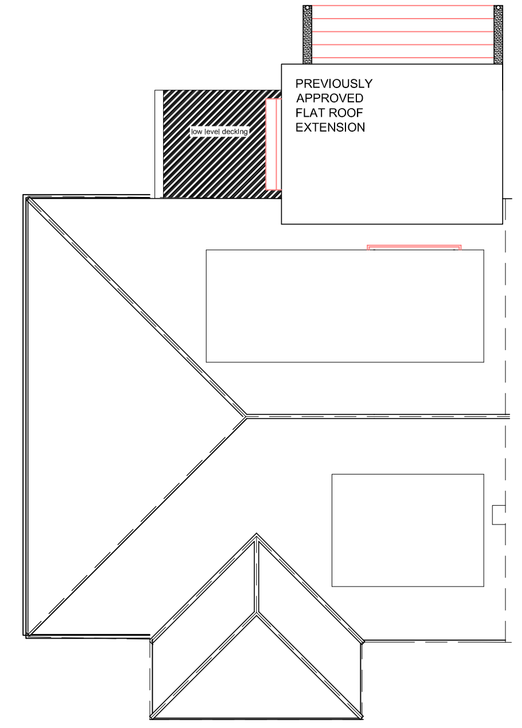

ROOF PLAN

REVISION

A. NOTATION TO ELEVATIONS AMENDED 20.10.22

© THE CONTENTS OF THIS DRAWING REMAIN THE SOLE PROPERTY OF WELLSFIELD ASSOCIATES AND MUST NOT BE COPIED OR REPRODUCED WITHOUT PRIOR PERMISSION.

FULL SURVEY NOT CARRIED OUT, DRAWING PRODUCED USING INFORMATION SUPPLIED BY THE CLIENT

Wellsfield Associates
York House
Westview Drive
Rayleigh, Essex.
SS6 7AU
Mob No 07766 221958
chris@wellsfieldassociates.co.uk

project

71 UPPER KINGSTON LANE
SHOREHAM
WEST SUSSEX
BN43 6TG

RETAIN AS EXISTING

date OCT 22

drawn C.J.J.

scale 1:100, 200 @A1

drg no. 3635.10a