
Only figured dimensions are to be used. All dimensions to be checked on site.

Please note: Refer to 'type' of drawing below; planning drawings should only be treated as such.


Notes

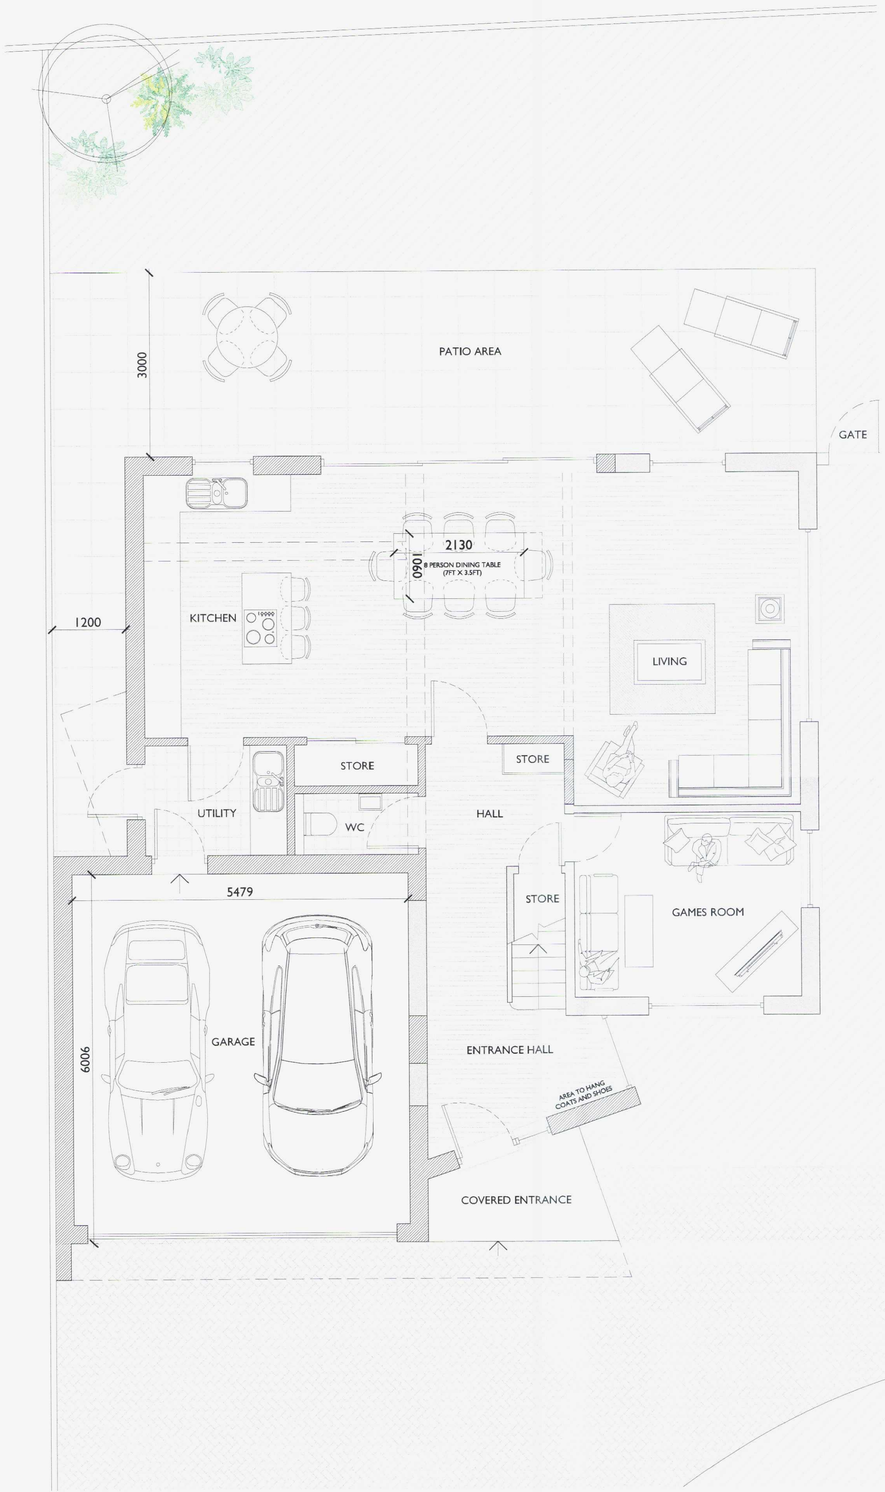

+00 Proposed ground floor plan - scale 1:50 at A1

Scale in Metres

0 1 5

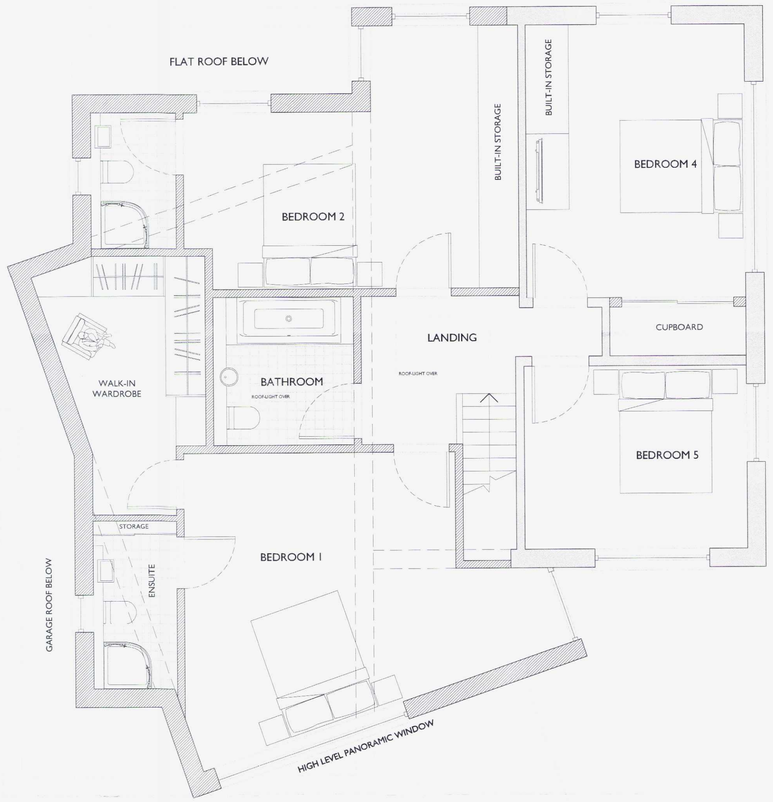

+01 Proposed first floor plan - scale 1:50 at A1

Scale in Metres

0 1 5



ADUR & WORTHING PLANNING SERVICES

PLAN AWDM/0551/16

DATE VALID - 4 JUL 2016


AMENDMENT

+SP Proposed site plan - scale 1:1250 at A1

Scale in Metres

0 10 20 30 40 50 100

N

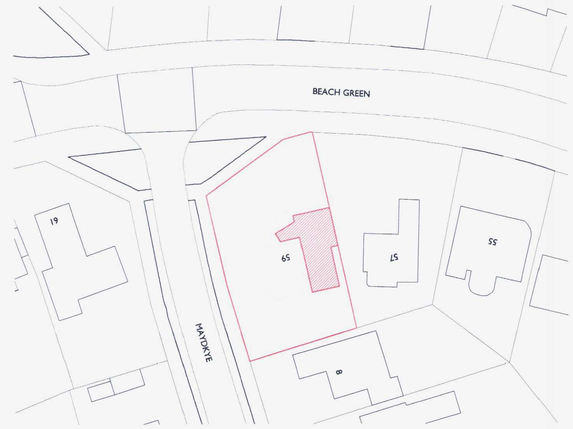

+BP Proposed block plan - scale 1:500 at A1

Scale in Metres

0 5 10 15 20 30 40 50

N

APPLICATION FOR DETAILED
PLANNING CONSENT

REV A 07.16 LOCATION PLAN HATCH UPDATED

REVISION

Liam Russell Architects
architecture and development

24 Windlesham Road, Brighton, East Sussex BN1 3AG, UK
- t: +44 (0)845 180 3676 f +44(0)845 180 3675 www.liamrussellarchitects.com -
Liam Russell Architects Ltd registered in England and Wales 04758636

JOB	CHECKED
59 BEACH GREEN, SHOREHAM BY SEA, BN43 5YE	LRA
	DRAWN BH
CLIENT	DATE
GARY THOMPSON	07.16
	SCALE 1:50/500/1250 @ A1 1:100/1000/2500 @ A3
DRAWING	REVISION
PROPOSED LOCATION & BLOCK PLAN & SITE PLAN	A
	NUMBER 1424-PA-011

PROPOSED GROUND + FIRST FLOOR

DO NOT SCALE FROM THIS DRAWING. THIS DRAWING IS COPYRIGHT ©