

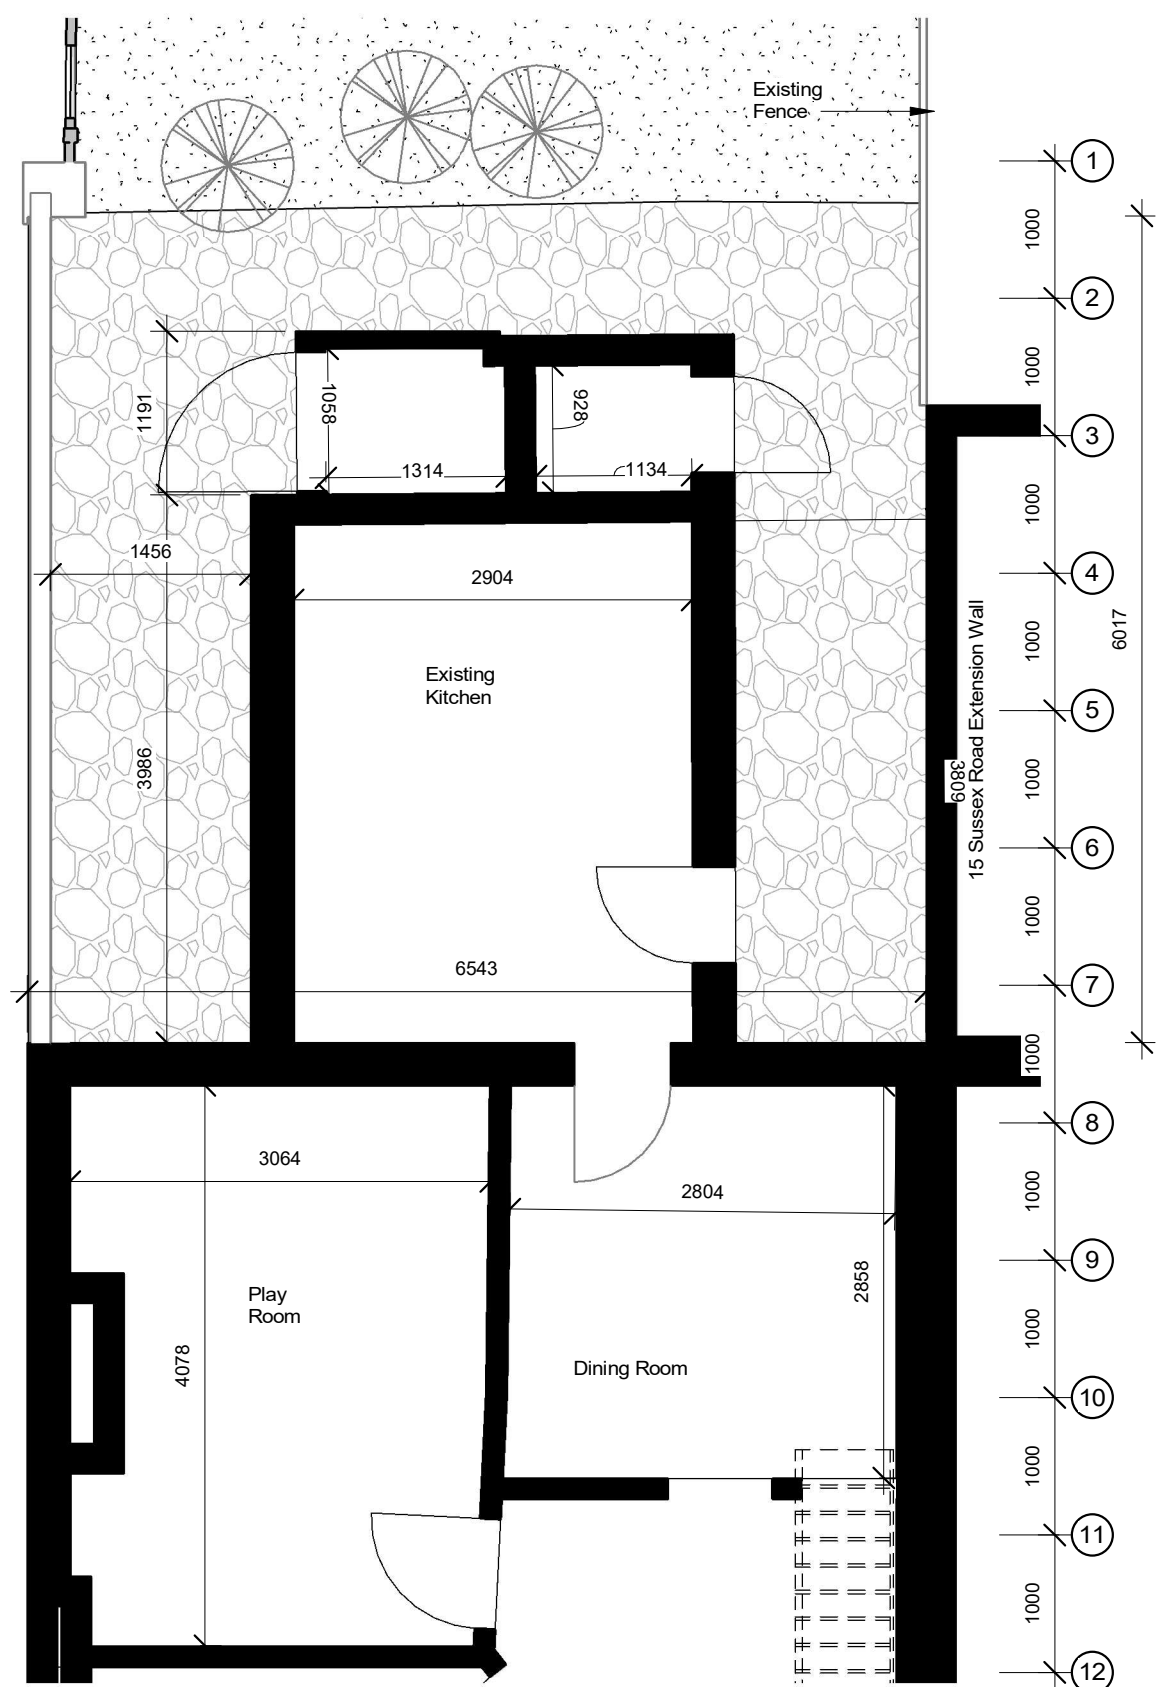


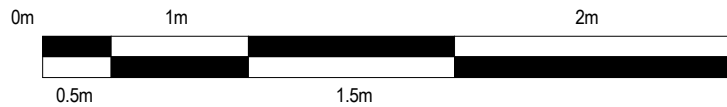

Planning - Ground Floor - Existing
1 : 50

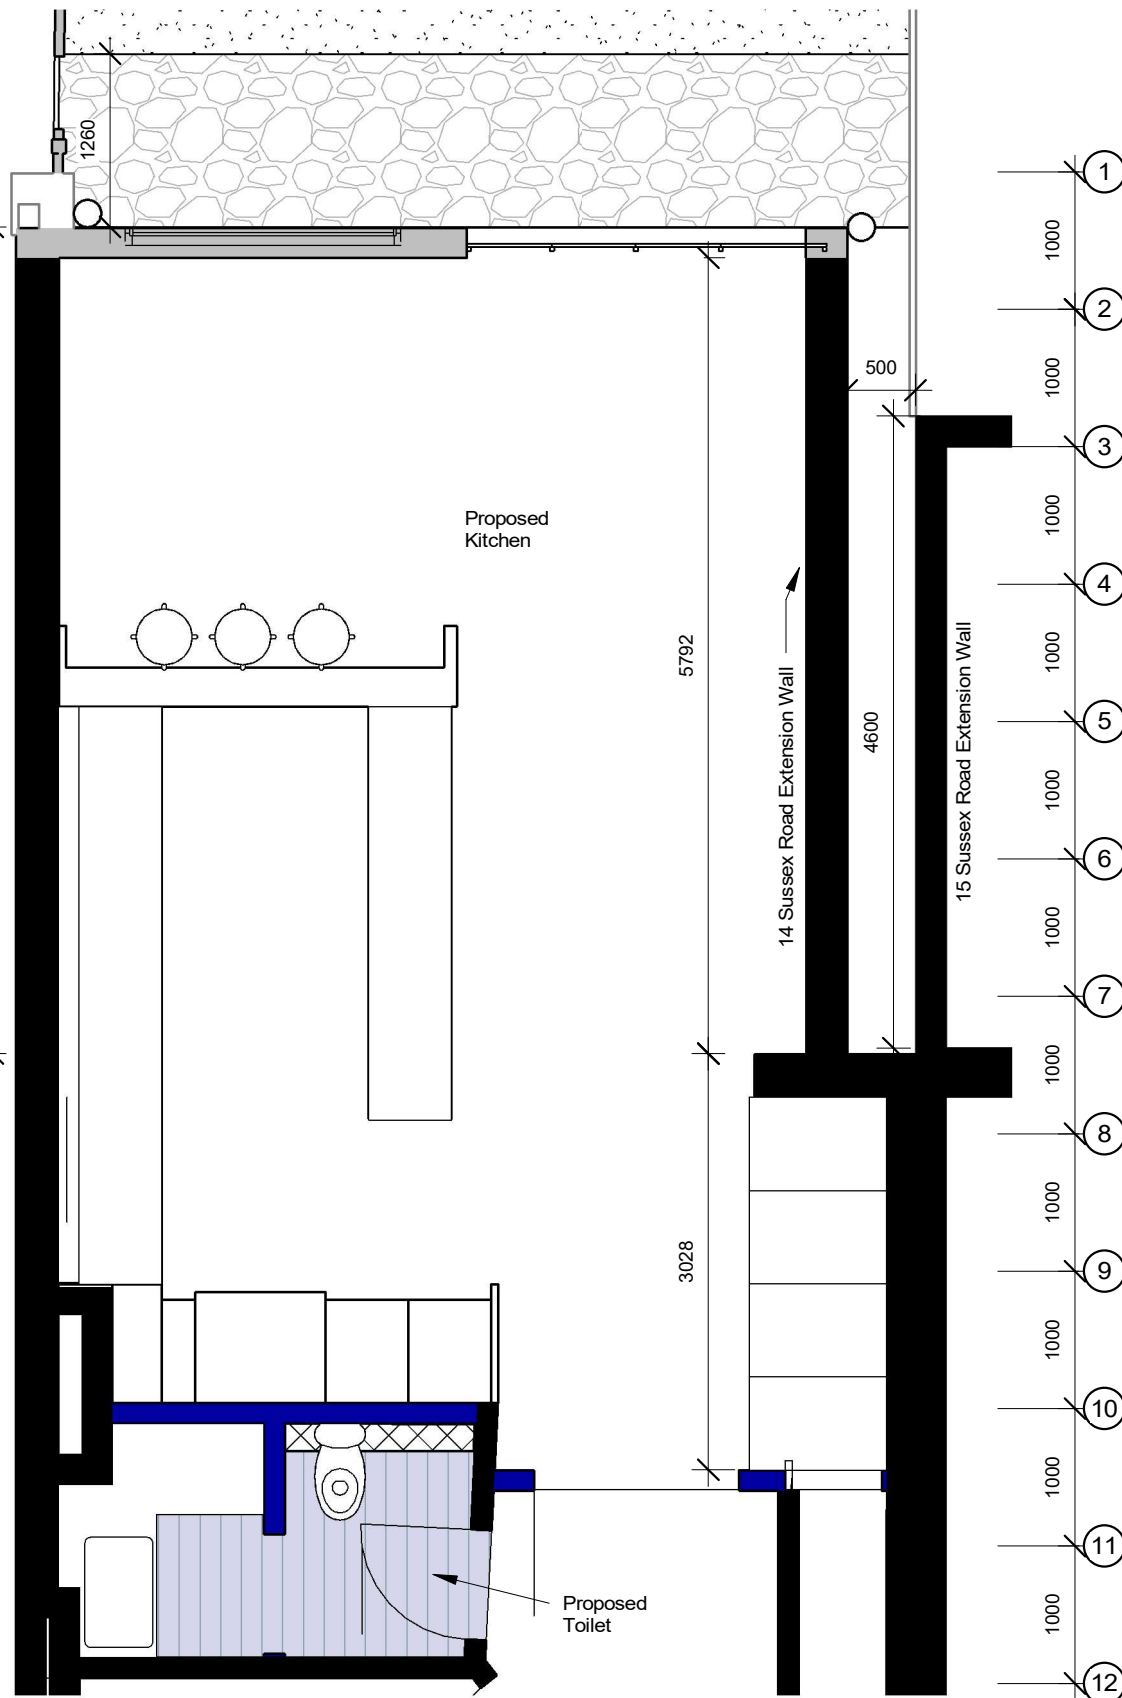

Planning - Ground Floor - Proposed
1 : 50

NOTE:

1. To scale @A3 size

DRAWING STATUS

Planning

CLIENT

Banwell & Linford

14 Sussex Rd BN11 1DS, England, UK

ARCHITECT

Dr. Abel Maciel

24/25 The Shard
32 London Bridge Street
SE1 9SG

ENGINEERING
CONSULTANT

KEY PLAN



GA-P-03

Existing and Proposed - Ground Floor Level

PROJECT NO

DG100

FILE NAME

LUS-BP14C-TA-DWG-ST-GA-P-03

REVISION

DRAWN
BY

AM

DATE

20.01.2026

CHK

AM

SCALE

1 : 50

FORMAT