RICS the mark of property professionalism worldwide

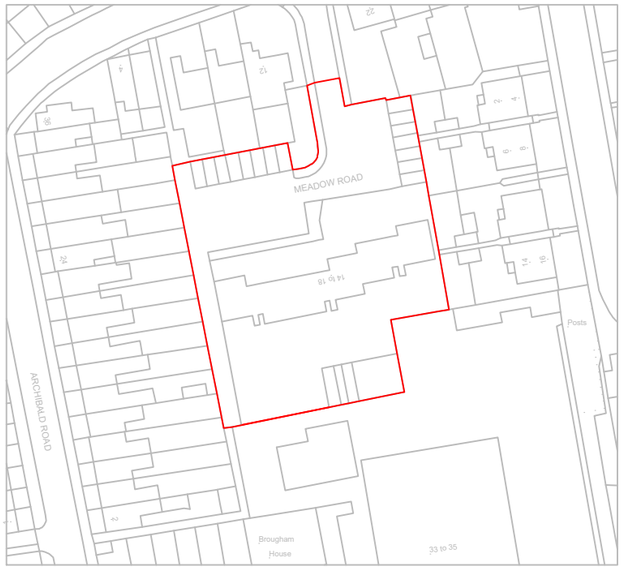

Site Plan - Scale 1:1250



Block Plan - Scale 1:500

North

1:1250
25m 0 25m 50m 75m 100m 125m

1:500
10m 0 10m 20m 30m 40m 50m

DRAWING ISSUE NOTE:

- For the purpose of submission to Local Authority for the approval of Planning Consent
- This drawing is to be read in conjunction with all other relevant drawings & details in this package
- Dimensions are in millimetres unless otherwise stated
- Do not use for construction
- Should any third party use these drawings for the purpose of construction, it shall be entirely at their own risk.

gds CHARTERED SURVEYORS

GDS Chartered Surveyors
East Barn, Furnace Farm, Furnace Lane
Lamberhurst, Kent TN3 8LE

T. 01892 538 700 E. mail@gdsltd.co.uk
www.gdsltd.co.uk

Project: Meadow Road

Drawing: Site Location Plan

Revisions:

Client: Worthing Homes

Scale: 1:1250 & 1:500 @ A3

Date	Drawn By	Checked By
Sept 24	-JH-	OG

Issue: FOR PLANNING

Drawing No. 2221 - 101 Revision B

© COPYRIGHT 2017
GDS Chartered Surveyors. All rights reserved.