RICS the mark of property professionalism worldwide

DRAWING ISSUE NOTE:

- For the purpose of submission to Local Authority for the approval of Planning Consent
- This drawing is to be read in conjunction with all other relevant drawings & details in this package
- Dimensions are in millimetres unless otherwise stated
- Do not use for construction
- Should any third party use these drawings for the purpose of construction, it shall be entirely at their own risk.

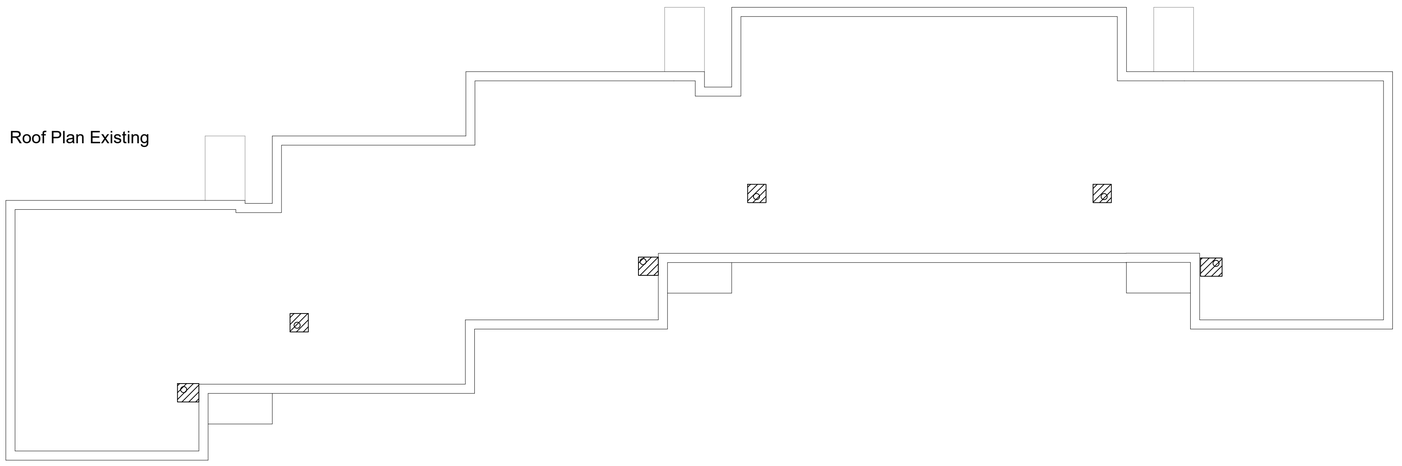

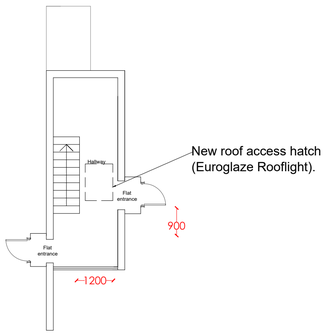

New roof access hatch (Euroglaze Rooflight).

2nd Floor
Communal Area

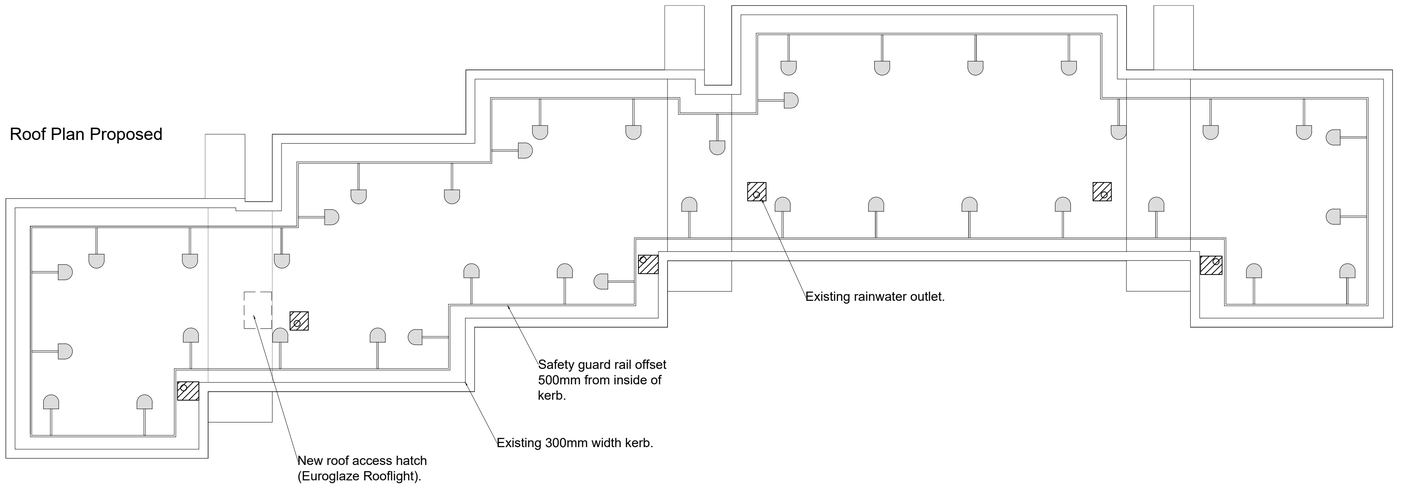

1:100

2m 0 2m 4m 6m 8m 10m

gds CHARTERED SURVEYORS

GDS Chartered Surveyors
East Barn, Furnace Farm, Furnace Lane
Lamberhurst, Kent TN3 8LE

T. 01892 538 700 E. mail@gdsltd.co.uk
www.gdsltd.co.uk

Project: Meadow Road

Drawing: Existing and proposed roof plan

Revisions:

Client: Worthing Homes

Scale: 1:100@A1

Date: Aug 24 | Drawn By: -JH- | Checked By: CM

Issue: **FOR PLANNING**

Drawing No.: 2221 103 | Revision: A

© COPYRIGHT 2017
GDS Chartered Surveyors. All rights reserved.